ELEVATION VIEW - EXTERIOR WALL GRIDLINE 3 - SC1:100

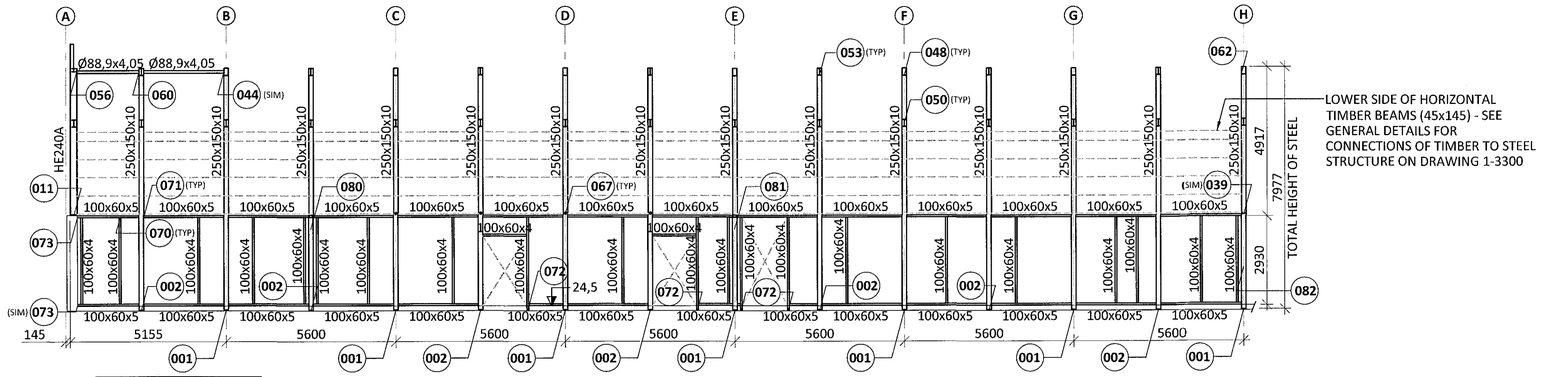

LOWER SIDE OF HORIZONTAL TIMBER BEAMS (45x145) - SEE GENERAL DETAILS FOR CONNECTIONS OF TIMBER TO STEEL STRUCTURE ON DRAWING 1-3300

MEMBERS SPECIFIED WITH 100x60x4, 100x60x5..... ARE RHS PROFILES

ÁRITUN BYGGINGARFULLTRÚA

Samþykkt þann 28 SEP 2015

Byggingarfulltrúinn í Hafnarfirði
F.h. Sigurður Steinar Jónsson

GENERAL NOTES FOR STEEL STRUCTURE:

- SEE DRAWING 1-1100 FOR GENERAL NOTES
- SEE DRAWING 1-3301+ FOR CONNECTIONS (001), (002).....

ÁRITUN ÁBYRGÐARMANNS KT. 270544369

BR.	DAGS.	BREYTING

ferill VERKFRÆÐISTOFA

FLATAHRAUN 13 HAFNARFJÖRÐUR

NÝBYGGING KRÓNUVERSLUN

STEEL STRUCTURE
EXTERIOR WALLS
ELEVATIONS

SAMÞYKKT: KT. 070970-4149

HÖNNUÐUR	YFIRFARIÐ	DAGS. ÚTG.	DAGS. BREYT.
AK arngrimur@ferill.is	HE	09.09.15	
MKV. 1:100	VERKNR. 14048	TEIKN. NR. 1 - 3001	BREYT.

Ferill ehf Mörkin 1 108 Reykjavík Sími: 575 1600 Fax: 575 1601 www.ferill.is

V:\Flatahraun\13\Teikningar\1-BURÐARÞOL\14048-1-3000.dwg