Format A1 (841x594 mm) is 20 mm outsi

Skráningartafla:	Alcan á Íslandi hf						Skrásetjari:	Unnur Stella Guðmundsdóttir											
Landnúmer:	123154						Kennitala:	150260-5329											
Matshlutanúmer:	20						Úgáfa:	4.0112	Dags.:	12.09.2003									
Uppskipting og lýsing							Stærðir												
D0	D1	D2	D3	D4	D5	D5M	D6	D7	D8	D9	D10a	D10b	D11	D12	D16		D17
Lóðun	Rými hæð-nú	Notkun text	Hönnun-fræðilýsing	Eignar-hald	Bruttóflatur m²	Mæliflatur m²	Svalir m²	Op m²	Brutto flatur m²	Brutto flatur sh.1.5	Salarhæð min	Salarhæð max	Brutto rúmm.@ m³	Nettóflatur m²	Birt fermetrar m²	Reiknaðar eignarhlutar	Skipta-rúmm.@ m³
		Matshluti			2 926.8	0.0	0.0	0.0	2 926.8	0.0			19 446.5	200.2	222.9		543.298
		Botn											530.6				
	00	Kjallari															
	01	1. hæð			2 591.8	0.0	0.0	0.0	2 591.8	0.0			17 840.9	128.8	141.4		
A	0101	Fartækjaverkst.	I	0101	868.5				868.5		2.75	10.64	7 152.0				
A	0102	Skrifst. og sérstöðu	N	0101	131.9				131.9		2.71	3.54	373.4	120.4	131.9	2.83	340.732
A	0103	Verkstæði	I	0101	384.8				384.8		6.54	10.27	2 009.7				
A	0104	N á verkstæði	N	0101	9.5				9.5		2.78	2.78	26.8	8.4	9.5	2.78	23.352
A	0105	Flutningadeild	I	0101	618.3				618.3		6.54	8.57	4 666.6				
A	0106	Loftþjöppustöð og geymsla	I	0101	545.8				545.8		4.91	8.54	3 435.2				
B	0107	Þrýstiloftsskyld	I	0101	61.3				51.3		6.54	7.14	419.3				
A	0108	Dekkjalager	I	0101	33.0				33.0		4.72	5.41	167.3				
	02	2. hæð			232.6	0.0	0.0	0.0	232.6	0.0			885.1	71.4	81.5		
A	0201	Vinnuvélverkst.	I	0101	34.1				34.1		2.51	2.51	85.4				
A	0202	Skrifst. vinnuv.	N	0101	81.5				81.5		2.51	2.51	204.1	71.4	81.5	2.51	179.214
A	0203	Flutningadeild	I	0101	117.0				117.0		7.68	8.57	595.6				
	03	3. hæð			102.4	0.0	0.0	0.0	102.4	0.0			189.9	0.0	0.0		
A	0301	Vinnuvélverkst.	I	0101	102.4				102.4		1.29	2.42	189.9				
	04	Þak															
Athugasemdir																	
Rými 0102 samanstendur af 4 skrifstofum, 2 klósettum og einni kaffiaðstöðu.																	
Rými 0202 samanstendur af 3 skrifstofum, 1 skjalageymslu, 1 fundarherbergi, 1 gang og 1 salerni																	
Rými 0106 og 0107 eru steinsteypt byggingar, deinangrað.																	
Ekkert rými eru stálgrindarhús, deinangruð.																	
Hluta af rými 0106 og rými 0108 var bætt við á grunnteikningu nr. 150204																	
Gryfja í rými 0103 (lubricating room) var bætt inn á knöbnynd á teikningu nr. 163003																	
Sameiginir sumra																	
Eignarhald																	
	Eignar-hald	Notkun text	Birt fermetrar m²	Skiptarommál Sérsegin m³	Sérsegin og samsegin m³												
	0101	Fartækjaverkst.	222.9	543.298	543.298												
		Alls	222.9	543.298	543.298												

Sampykkt þann
30 SEPT. 2003
Byggingafulltrúinn í Hafnarfirði
F.h. Kristján Þorlákssson

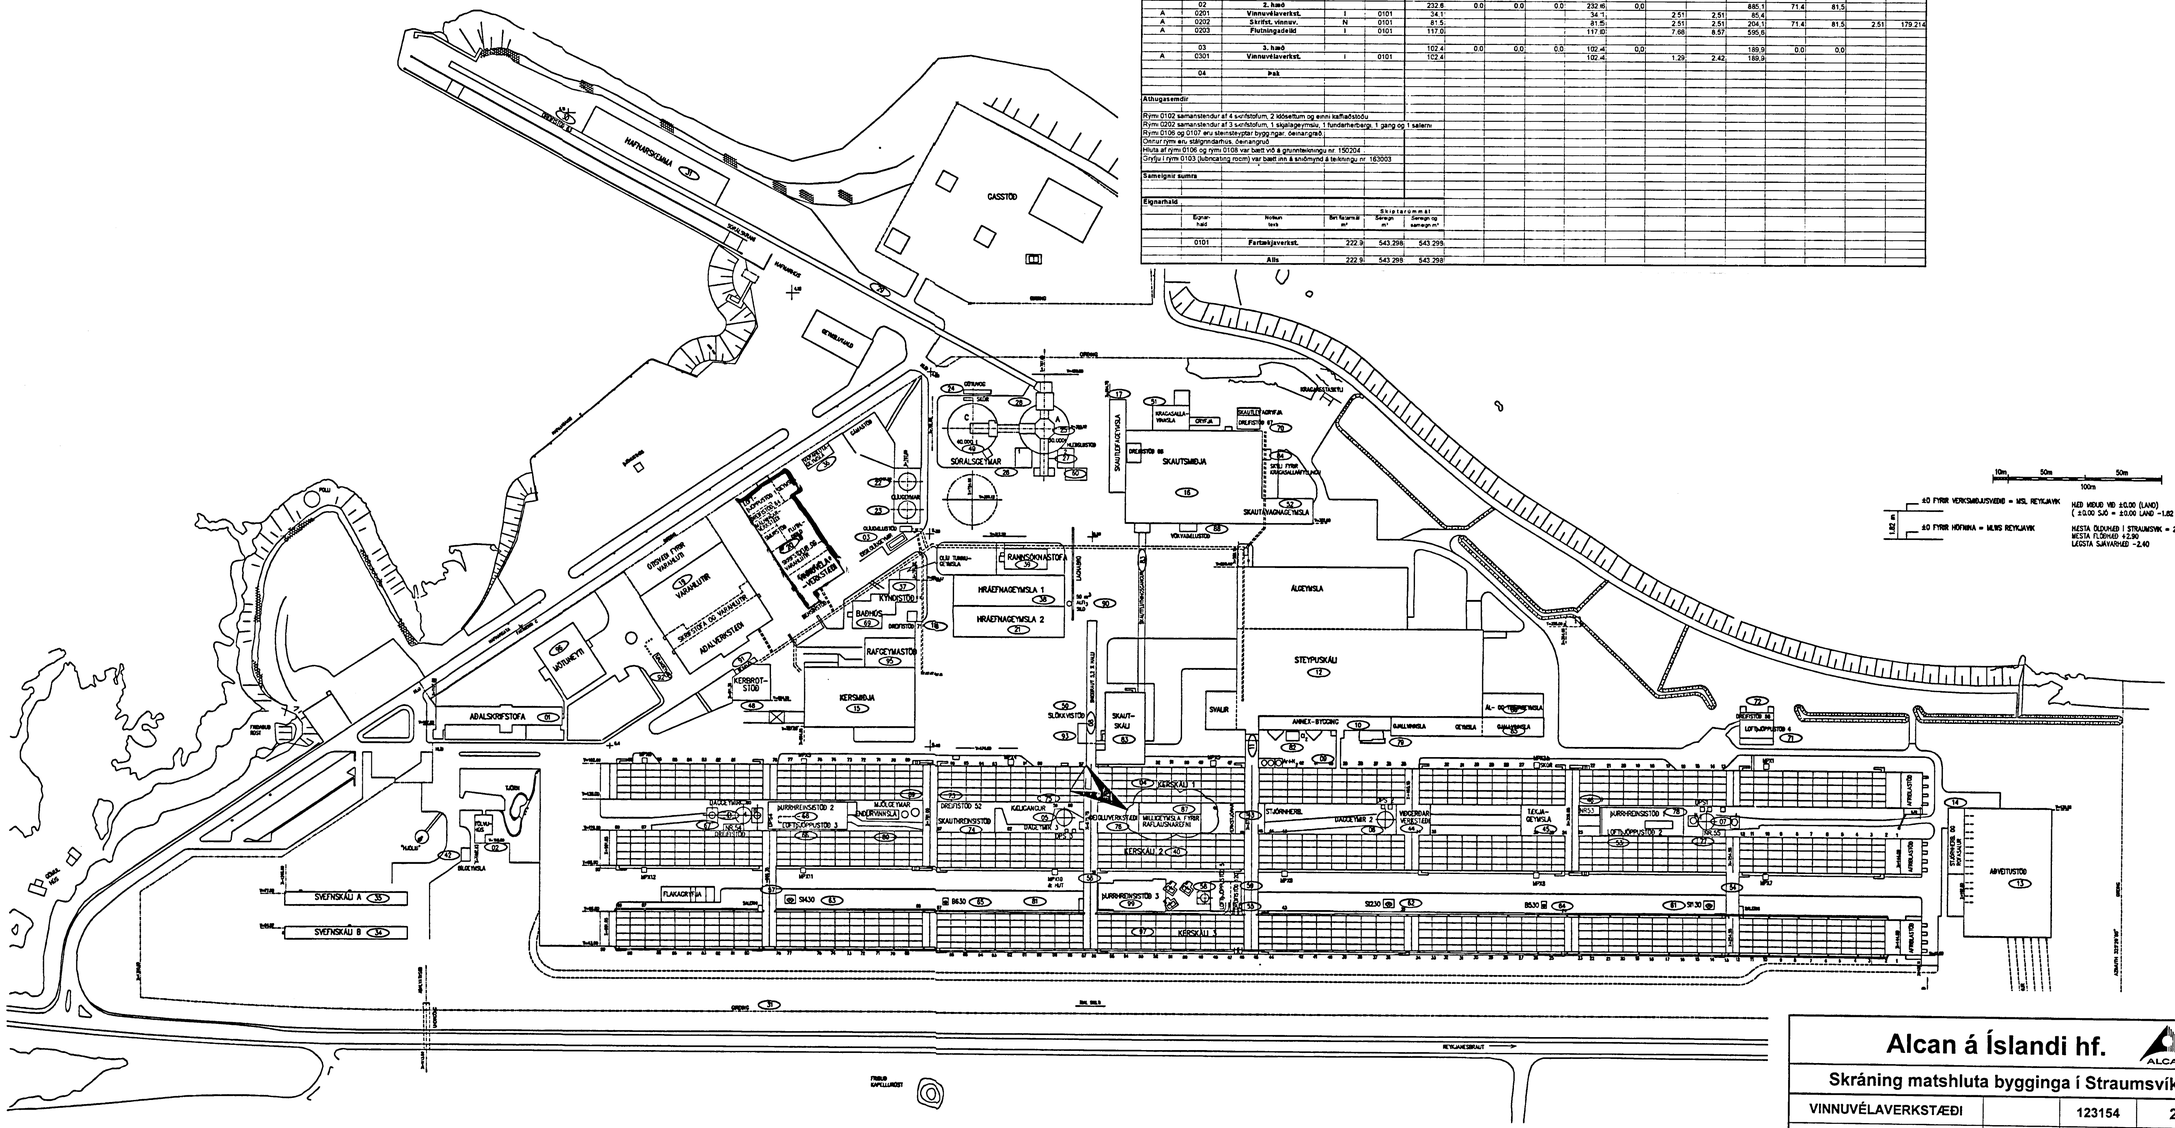

10m 50m 50m
100m

±0 FYRIR VERKSMIÐJUSVÆÐIÐ = MSL REYKJAVÍK
±0 FYRIR HÖFNINA = MLWS REYKJAVÍK
1.82 m
MEÐ MIÐJU VIÐ ±0.00 (LAND)
(±0.00 SJÓ = ±0.00 LAND -1.82)
MESTA ÖLDUHÆÐ Í STRAUMSVÍK = 2m.
MESTA FLÓÐHÆÐ +2.90
LÆGSTA SJÁVARHÆÐ -2.40

Alcan á Íslandi hf.

ALCAN

Skráning matshluta bygginga í Straumsvík

VINNUVÉLAVERKSTÆÐI		123154	20
Heiti byggingar	Fastanúmer	Landnúmer	Matshlutanúmer

VST Verkfræðistofa Sigurðar Thoroddsen hf. kt. 611276-0289

Niels Indriðason kt. 181144-3949 — 2003-09-15

Niels Indriðason kt. 181144-3949 — Dagsetning

1:200

Skýringar:
Explanations:

Breyt. Rev.	Breyting Revision	Dags. Date	Samþ. Approved	Nótik. heimil. Released
K	GRUNNMYND UPPFÆRÐ	29.08.2003	GUR	SvS
J	VÖRTUFRÆS Í TENGIGANGI 56-57	08.11.2002	HFB	SvS
I	SKAUTLEIFASÖFNUN Í TENGIGANGI 56-57	10.12.2001	NI	SvS
H	KÆLIÁBST. Í TENGIBYGG. 78-79	26.11.2001	NI	SvS
G	ÁL-OG TÆKJAGEYMSLA (86)INNFÆRÐ	20.11.2001	SE	SvS
F	SKAUTABRAUT OG GJALLGEYMSLA INNF.	08.10.2001	GUR	SvS
L	MILLIGEYMSLA FYRIR RAFLAUSNAREFNI	29.08.2003	HFB	SvS

Tilv.teikningar nr. ISAL
Ref.drawing no. of ISAL

Samsetn.teikningar nr. ISAL
Assembly drawing no. of ISAL

This drawing is the property of the Alcan Iceland Ltd. and handed out for personal use only. It may neither be copied nor made available to others without permission of the Alcan Iceland Ltd. The receiver is liable for any misuse.

Fjöldi stykkja: Number of pieces — IV III II I

Hlutur Object	Atriði Item	Efni Material	ea.:stk Weight	total:1 heild (kg) Þyngd	Athugasemdir Remarks

Álverið, allar byggingar
Matshlutanúmer

Stærð Format A1 — Mkv. Scale 1:2000
Kostn.nr.-bún.nr. / COno.-Eq.no. 4200 1007
AKS no.

Verktaki / Supplier: VST
Teikn.nr. verktaka / Drw.no. of supp. 99.110-001 — Breyt./Rev.

Teiknað Drawn: NI 11.05.1998 — Yfirfarið Checked: NI 11.05.1998 — Samþykkt Approved

ALCAN PRIMARY METAL EUROPE
ISAL
Alcan Iceland Ltd
Straumsvík
IS-222 Hafnarfjörður

Drw.no. of ISAL / Teikn.nr. ISAL: 185390 — Breyt./Rev.: L

Teiknað Drawn — Yfirfarið og skráð Checked and filed 28.02.2000 GUR — Notkun heimiluð Released 28.02.2000 SvS