Format A1 (841x594 mm) is 20 mm outside of this frame

Samþykkt þann
20 JAN 2011
Byggingaruitrúinn í Hafnarfirði
F.h. Hrólfur S. Gunnlaugsson

Nich Indriðason
NI

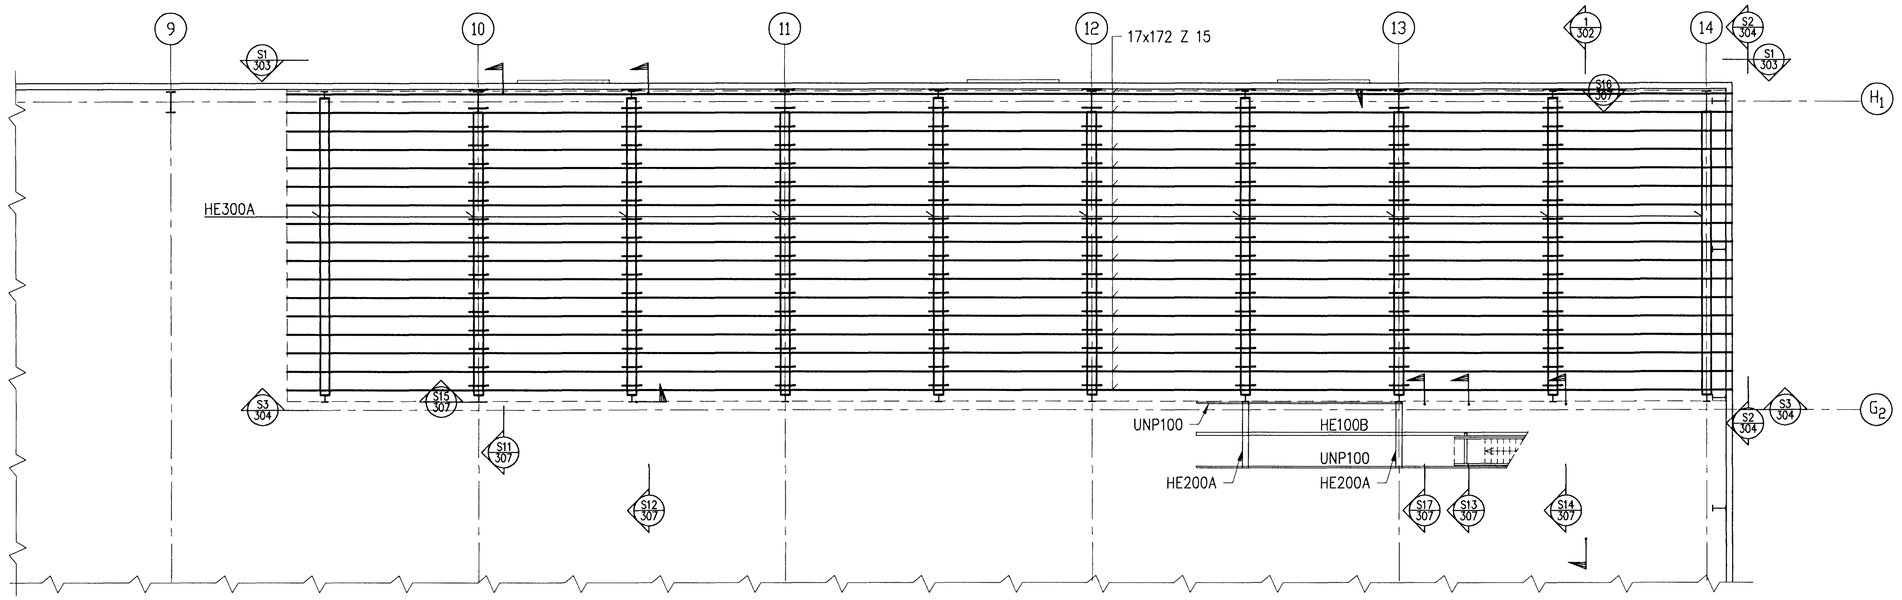

ROOF PLAN

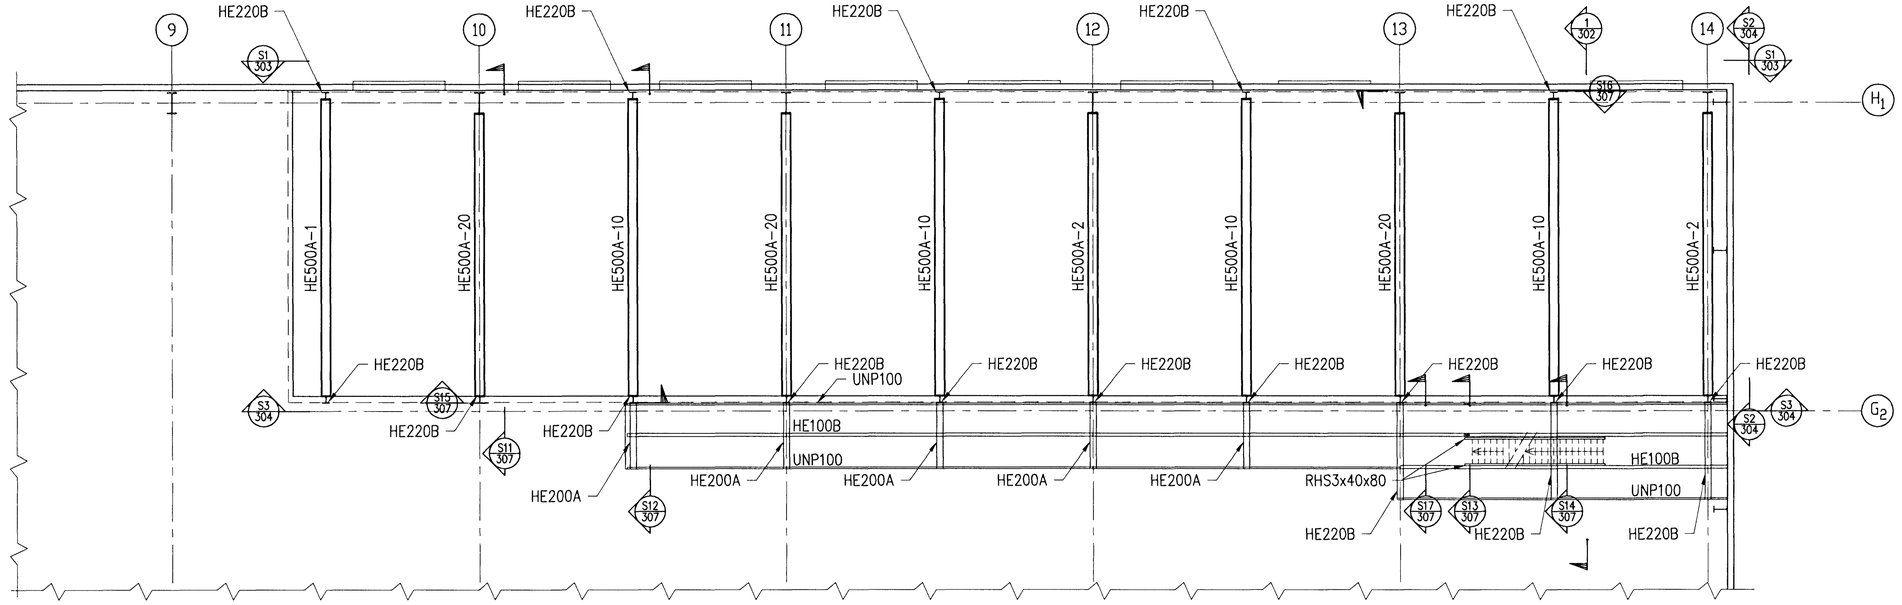

FIRST FLOOR AND PLATFORM AT LEVEL 11,19, STEEL CONSTRUCTION, PLAN

Purlins are according to Metsec system or similar

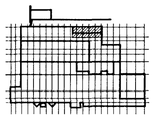

ICC Casthouse Keyplan - Scale. 1:5000

1:100
5 0 5m

Skýringar:
Explanations:

HOME International

HRV ENGINEERING

Breyt. Rev.	Breyting Revision	Dags. Date	Samþ. Approved	Notk. heimil. Released
3	Issued for construction	10.11.24	Kgs	

Tilv.teikningar nr. ISAL
Ref.drawing no. of ISAL

Samsetn.teikningar nr. ISAL
Assembly drawing no. of ISAL

This drawing is the property of the Rio Tinto Alcan Iceland Ltd. and handed out for personal use only. It may neither be copied nor made available to others without permission of the Rio Tinto Alcan Iceland Ltd. The receiver is liable for any misuse.

Fjöldi stykkja / Number of pieces: IV III II I

Hlutur / Object | Atriði / Item | Efni / Material | ea.:stk / Weight | total:1 heild / (kg) þyngd | Athugasemdir / Remarks

ICC
CASTHOUSE EXTENSION BUILDINGS
SUBSTATION 58, STEEL STRUCTURE
ROOF AND FIRST FLOOR PLAN

Stærð / Format: A1 | Mkv. / Scale: 1:100
Kostn.nr.-bún.nr. / CCno.-Eq.no.
AKS no.

Verktaki / Supplier: HRV
Teikn.nr. vertaka / Drw.no. of suppl.: ICC-611-ZA-518-301 | Breyt./Rev.: C

Teiknað / Drawn: HjH/ÁFV 2010.05.28 | Yfirfarið / Checked: NI | Samþykkt / Approved: NI

Rio Tinto Alcan
ISAL Straumsvík
Alcan Iceland Ltd
IS-222 Hafnarfjörður

Drw.no. of ISAL / Teikn.nr. ISAL | Breyt./Rev.

Teiknað / Drawn | Yfirfarið og skráð / Checked and filed | Notkun heimiluð / Released

C:\IDP\03 ICC\600 Casting\600 Drawings\Civil\ICC-611-ZA-518-301.dwg