Samþykkt þann
05. júlí 2012
Byggingafulltrúinn í Hafnarfirði
F.h. Hrólfur S. Gunnlaugsson

墙皮构件表(The wall skin member table)			
编号 Serial number	名称 Denomination	截面 Cross section	备注 Remarks
E1	墙皮檩条(Purlin)	C250x75x20x2.5	
E2	墙皮檩条(Purlin)	C300x80x20x3.0	
E3	墙架拉条(Brace)	销轴32X2.5 Ø12	双层 Double layers
E4	墙架拉条(Brace)	Ø12	双层 Double layers
E5	墙皮立柱(Column)	HW200X200X8X12	
E7	墙皮檩条(Purlin)	C 25a	

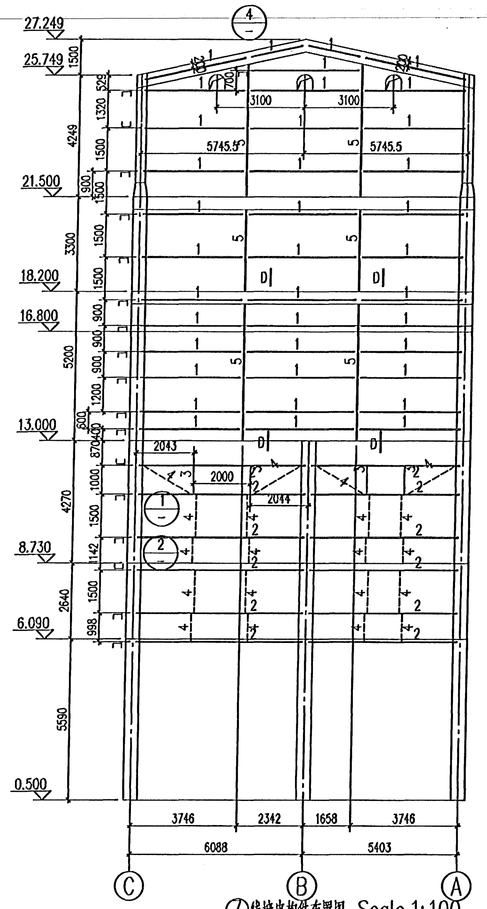

⑦线墙皮构件布置图 Scale 1:100
The wall skin member sets out chart of 7

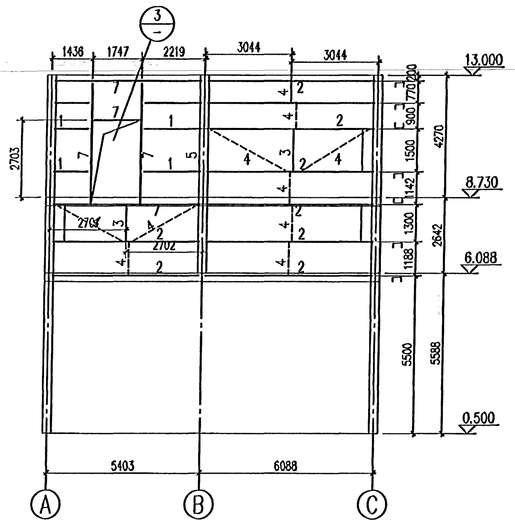

①线墙皮构件布置图 Scale 1:100
The wall skin member sets out chart of 01

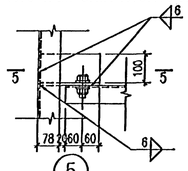

5 Scale 1:10

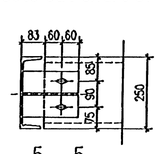

5--5
Scale 1:10

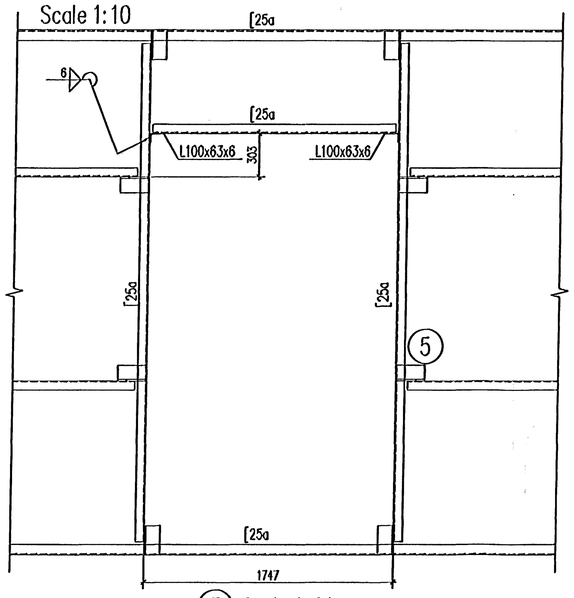

③ Scale 1:20

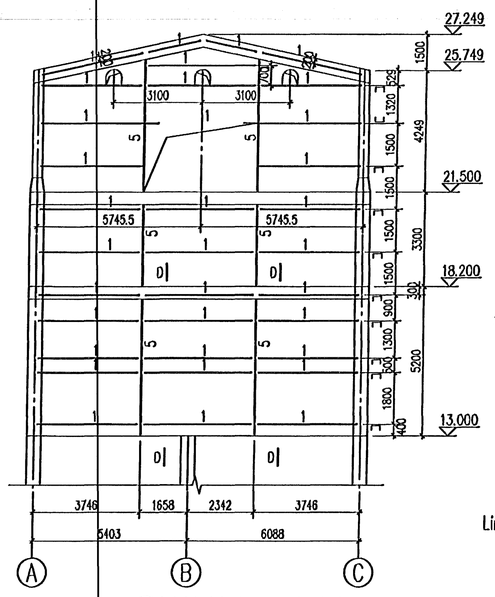

①线墙皮构件布置图 Scale 1:100
The wall skin member sets out chart of 1

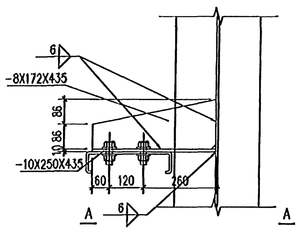

300x80x20x3.0与柱连接示意图 Scale 1:10
Link diagrammatic drawing of 300x80x20x3.0 and column

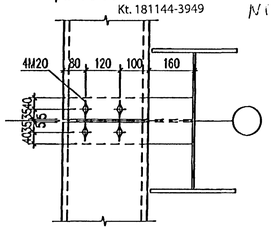

A--A
Scale 1:10

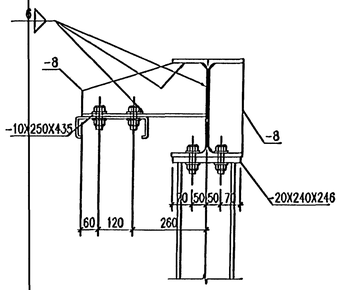

3--3
Scale 1:10

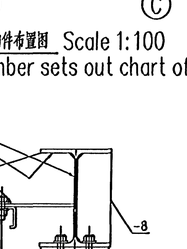

C--C
Scale 1:10

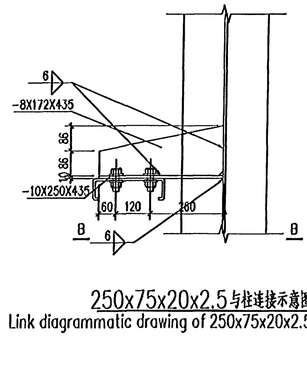

250x75x20x2.5与拉连接示意图 Scale 1:10
Link diagrammatic drawing of 250x75x20x2.5 and column

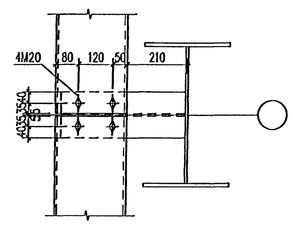

B--B
Scale 1:10

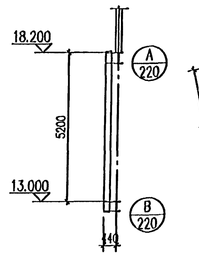

D--D
Scale 1:100

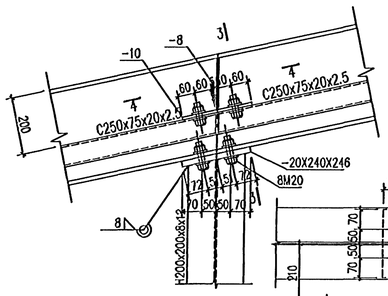

4
Scale 1:10

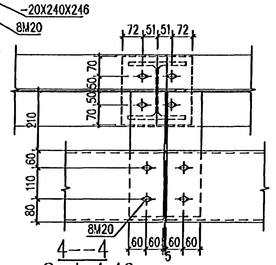

4--4
Scale 1:10

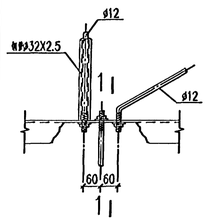

1
Scale 1:10

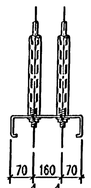

1--1
Scale 1:10

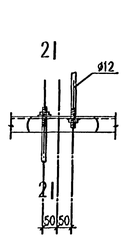

2
Scale 1:10

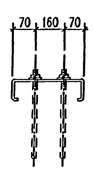

2-2
Scale 1:10

说明
1.相关说明见IPU-432-ZA-011-205

NOTES
1.FOR THE RELATIVE NOTES ,SEE DWG.IPU-432-ZA-011-205

VENDOR DOCUMENT STATUS

Permission to proceed does not constitute acceptance or approval of design details, calculations, analysis, test methods, or materials developed or selected by CONTRACTOR / VENDOR, and does not relieve CONTRACTOR / VENDOR from full compliance with contractual obligations.

1 ☐ WORK MAY PROCEED.
2 ☐ REVISE AND RESUBMIT. WORK MAY PROCEED SUBJECT TO INCORPORATION OF CHANGES.
3 ☐ REVISE AND RESUBMIT. WORK MAY NOT PROCEED.
4 ☑ REVIEW NOT REQUIRED. WORK MAY PROCEED.
5 ☐ CANCELLED / SUPERSEDED.
6 ☐ FOR INFORMATION.

REVIEWED BY: _____ DATE: 18/6/12

DOCUMENT No: IPU-432-011-ES-VD-0457-sub02 REV:

Skýringar:
Legend:

Rev no	Lýsing Description	Dagsetning Date	Hönn/Teikn Des/Drw	Yfirf Chd	Verk.stj. Suppl Rel	Verk.samþ ISAL Rel
7						
6						
5						
4						
3	ÚTGÁFA Issue for review	2012/3/28	HJ	TYF		
2	ÚTGÁFA Issue for review	2011/10/17	HJ	TYF		
1	ÚTGÁFA Issue for review	2011/8/5	HJ	TYF		

This drawing is the property of Rio Tinto Alcan Iceland Ltd. and handed out for personal use only. It may neither be copied nor made available to others without permission of Rio Tinto Alcan Iceland Ltd. The receiver is liable for any misuse.

Stærð Format: A1 Hlutv. Scale: 1:100;1:10
Dimensions without tolerances according to ISO 2768-1 medium.

HRV ENGINEERING
VB 冒澜环保 ENGINEERING

Dagsetning / Date: 8.5.2011
Hannað / Designed: HJ
Teikn / Drawn: HJ
Verktaki / Supplier: Dalian Rixi Environmental Protective Equipment Co.,Ltd
Teikn.nr.verktaka / Supplier drawing no.: IPU-432-ZA-011-219
Samþykkt / Approved: ZDL
Yfirf / Chkd: TYF
Hluti ofl. / Part of:

IPU-430 Gas Treatment Centers
GTC1a-Steel structure
GTC1a Steel Frame The gable wall wall skin sets out chart
Yfirheiti teikningar / Dwg. type: General Layout

Rio Tinto Alcan
ISAL Alcan Iceland Ltd. Straumsvík IS-222 Hafnarfjörður Iceland

Flokkur nr.: | Blað nr.: | Nasta blað:
Kostnr.-Cons. / Bókun.-Equip.
AKS
Teikn.nr. ISAL / Drawing no. of ISAL
Breyt./Rev.: C

ISAL Yfirfarið og skráð, dags / ISAL Checked, date
ISAL Samþykkt, dags / ISAL Approved, date