Samþykkt þann
05. júlí 2012
Byggingafulltrúinn í Hafnarfirði
Fh. Hrólfur S. Gunnlaugsson

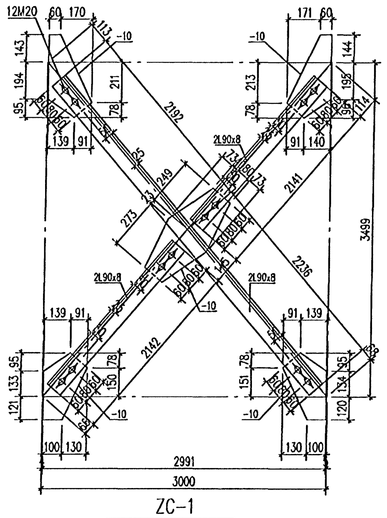

ZC-1
Scale 1:15

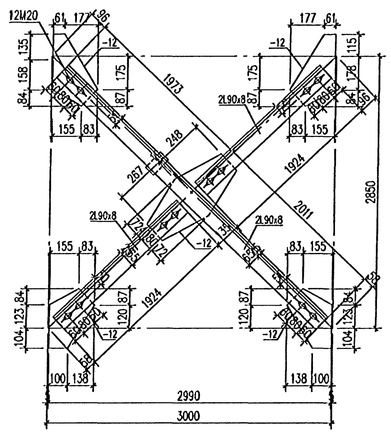

ZC-2
Scale 1:15

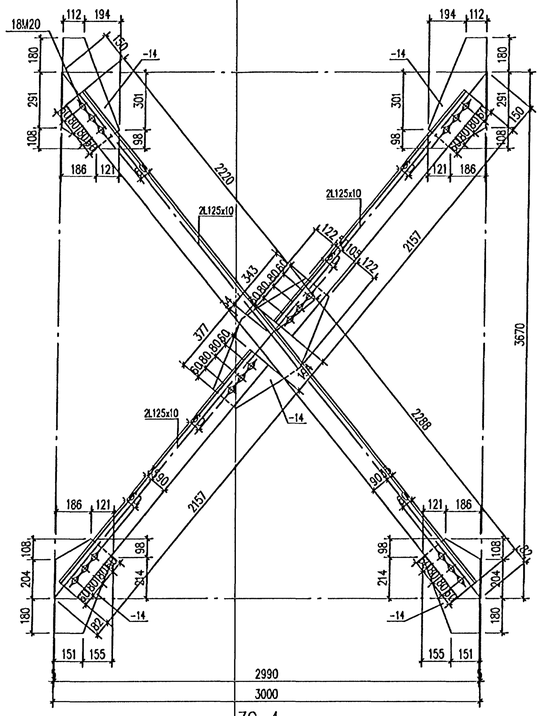

ZC-4
Scale 1:15

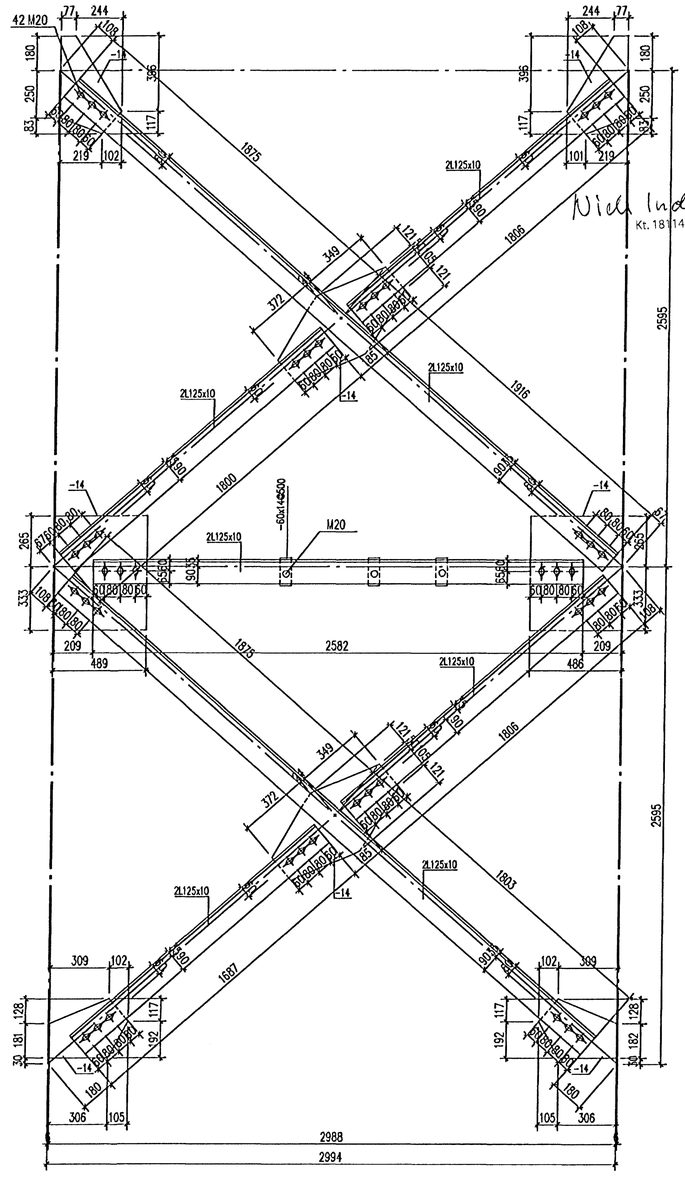

ZC-6
Scale 1:15

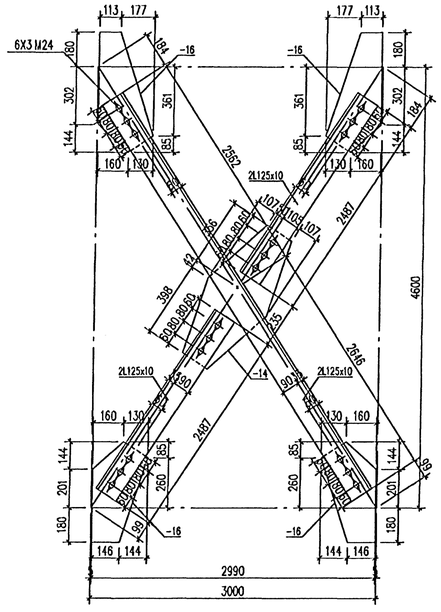

ZC-3
Scale 1:15

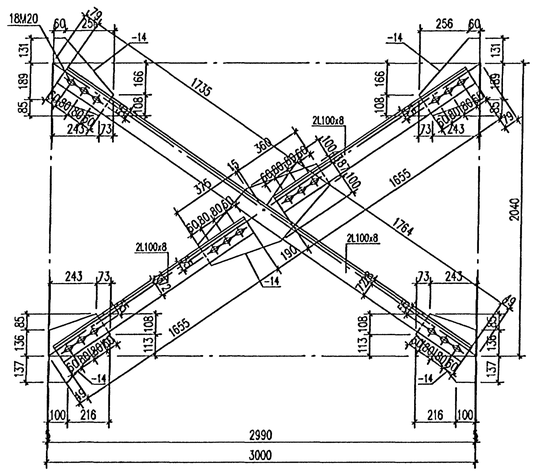

ZC-5
Scale 1:15

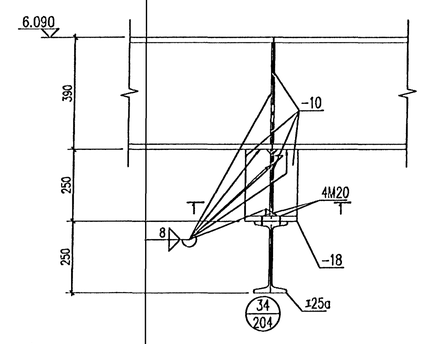

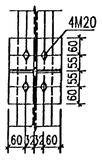

1--1

说明
1. 相关说明见IPU-432-ZA-011-203

NOTES
1. FOR THE RELATIVE NOTES , SEE DWG. IPU-432-ZA-011-203

Nick Indriðason
Kt. 181144-3949
NI

VENDOR DOCUMENT STATUS

HRV HATCH

Permission to proceed does not constitute acceptance or approval of design details, calculations, analysis, test methods, or material's developed or selected by CONTRACTOR / VENDOR, and does not relieve CONTRACTOR / VENDOR from full compliance with contractual obligations.

1 ☐ WORK MAY PROCEED.
2 ☐ REVISE AND RESUBMIT. WORK MAY PROCEED SUBJECT TO INCORPORATION OF CHANGES.
3 ☐ REVISE AND RESUBMIT. WORK MAY NOT PROCEED.
4 ☑ REVIEW NOT REQUIRED. WORK MAY PROCEED.
5 ☐ CANCELLED / SUPERSEDED.
6 ☐ FOR INFORMATION.

REVIEWED BY: VM DATE: 29/6/12

DOCUMENT No: IPU-432-011-ES-VD-1049-sub01 REV:

Skýringar:
Legend:

Gfg nr. Rev no	Lýsing Description	Dagsetning Date	Hönn/Teikn Des/Drw	Yfirf Chkd	North Rain Suppl Rel	North Rain ISAL Rel
7						
6						
5						
4						
3	ÁSAMT Issue for review	2012/3/23	ÞZC	LOS		
2	ÁSAMT Issue for review	2011/10/17	HJ	TYF		
1	ÁSAMT Issue for review	2011/08/05	HJ	TYF		

This drawing is the property of Rio Tinto Alcan Iceland Ltd. and handed out for personal use only. It may neither be copied nor made available to others without permission of Rio Tinto Alcan Iceland Ltd. The receiver is liable for any misuse.

Stærð / Format: A1 Mkv. / Scale: 1:15
Dimensions without tolerances according to ISO 2768-1 medium.

HRV ENGINEERING
ÍB ÍSLENSK VERKFRÆÐI

Dagsetning / Date: 8.5.2011
Hannað / Designed: HJ
Teikn / Drawn: HJ
Verkkíð / Supplier: Dön Bild Entwurfsbüro Protektor Equipment Co.,Ltd
Teikn.nr.verkkíða / Supplier drawing: IPU-432-ZA-011-214
Samþ.Akt / Approved: ZDL
Yfirf / Chkd: TYF
Hlutl.nr. / Part no:

IPU-430 Gas Treatment Centers
Steel structure
GTC1a-Filter Unit 4th of the frame joint drawing
Teg.teikningar / Dwg. type: Detailed drawing

Rio Tinto Alcan
ISAL Alcan Iceland Ltd. Straumsvík IS-222 Hafnarfjörður Iceland

Flokkur nr.: | Blað nr.: | Nasta blað:
Kostnr.-Cons. / Bönnr.-Eq.no
AKS
Teikn.nr. ISAL / Drw.no. of ISAL
Breyt./Rev: C

ISAL Yfirfarð og skráð dags / ISAL Checked, date
ISAL Samþ.Akt. dags / ISAL Approved, date