Samþykkt þann
05. júlí 2012
Byggingafulltrúinn í Hafnarfirði
F.h. Hróðfur S. Gunnlaugsson

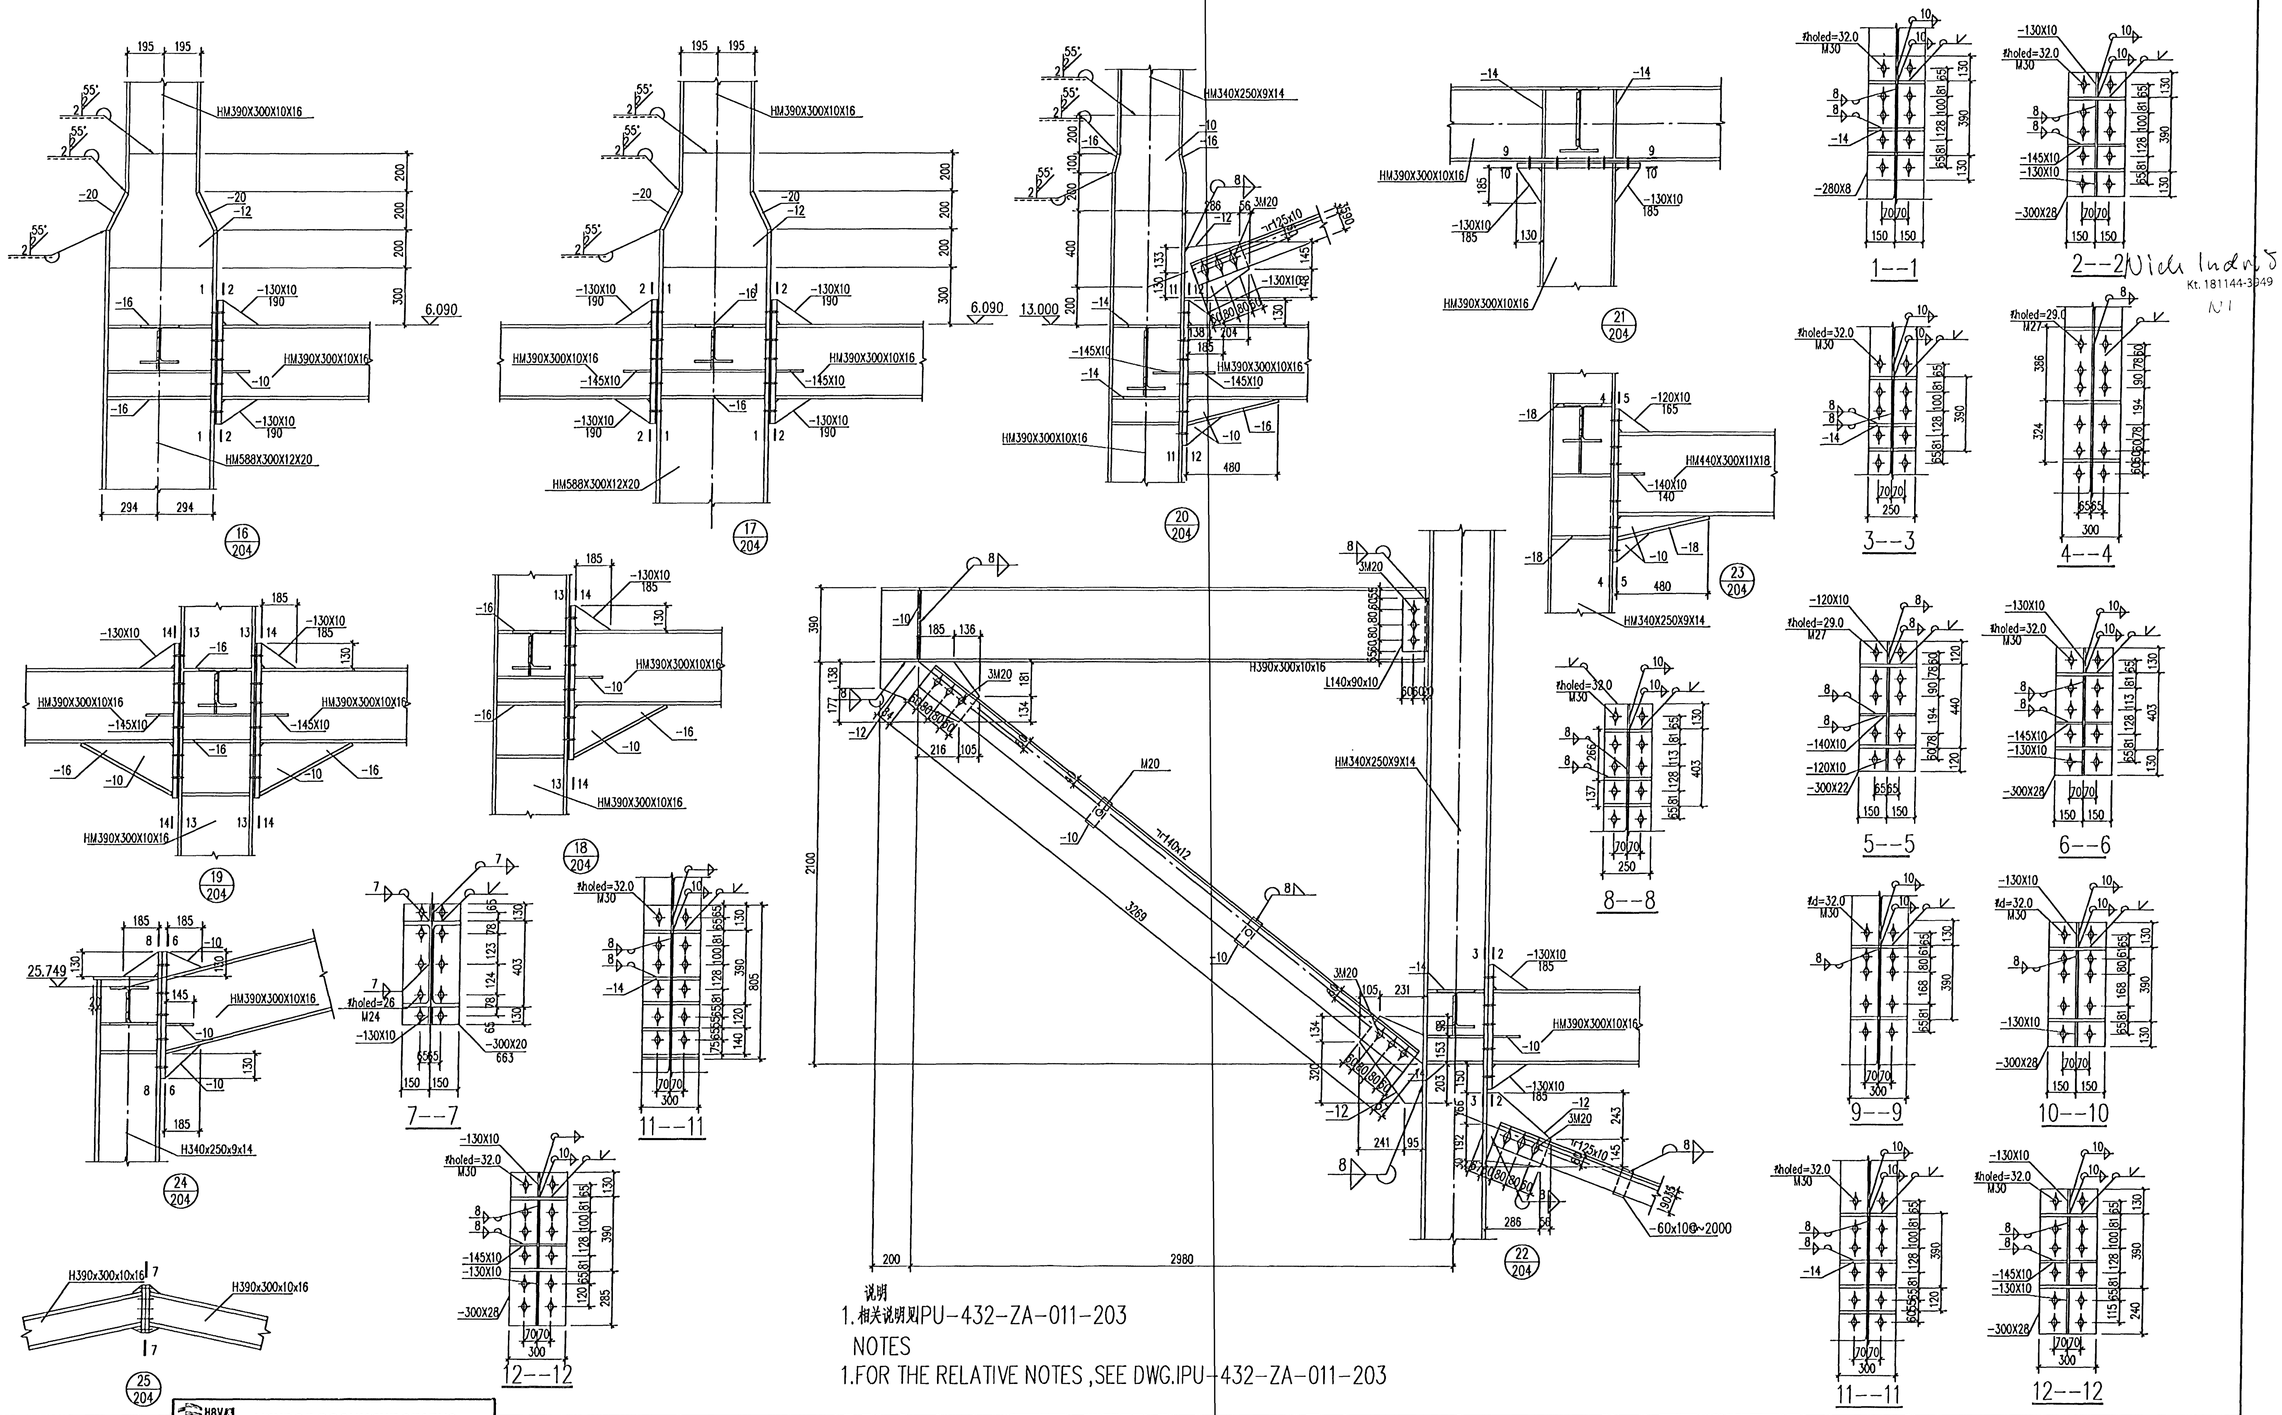

Nick Indra Jason
Kt. 181144-3049
N1

说明

1. 相关说明见IPU-432-ZA-011-203

NOTES

1.FOR THE RELATIVE NOTES ,SEE DWG.IPU-432-ZA-011-203

Skýringar:
Legend:

VENDOR DOCUMENT STATUS

Permission to proceed does not constitute acceptance or approval of design details, calculations, analysis, test methods, or material data developed or selected by CONTRACTOR / VENDOR, and does not relieve CONTRACTOR / VENDOR from full compliance with contractual obligations.

1 ☐ WORK MAY PROCEED.
2 ☐ REVISE AND RESUBMIT. WORK MAY PROCEED SUBJECT TO INCORPORATION OF CHANGES.
3 ☐ REVISE AND RESUBMIT. WORK MAY NOT PROCEED.
4 ☑ REVIEW NOT REQUIRED. WORK MAY PROCEED.
5 ☐ CANCELLED / SUPERSEDED.
6 ☐ FOR INFORMATION.

REVIEWED BY: DATE:

DOCUMENT No: IPU-432-011-ES-VD-1048-sub01 REV:

Stg nr / Rev no	Lýsing / Description	Dagsetning / Date	Hönn/Teikn / Des/Drw	Yfirf / Chk	Nafn hönn / Suppl Rel	Nafn hönn / ISAL Rel
7						
6						
5						
4						
3	Issue for review	2012/3/23	BZC	LQS		
2	Issue for review	2011/10/17	HJ	TYF		
1	Issue for review	2011/08/05	HJ	TYF		

This drawing is the property of Rio Tinto Alcan Iceland Ltd. and handed out for personal use only. It may neither be copied nor made available to others without permission of Rio Tinto Alcan Iceland Ltd. The receiver is liable for any misuse.

Stærð / Format: A1 Mk.v.: Scale: 1:15
Dimensions without tolerances according to ISO 2768-1 medium.

HRV ENGINEERING

Dagsetning / Date: 8.5.2011
Hannað / Designed: HJ
Teikn / Drawn: HJ
Verktaki / Supplier: Dalian Bird Environmental Protection Engineering Co.,Ltd
Teikninr.verktaka / Supplier drawing: IPU-432-ZA-011-213
Samþykkt / Approved: ZDL
Yfirf / Chkd: TYF
Hvíll afl / Part of:

IPU-430 Gas Treatment Centers
Steel structure
GTC1a-Filter Unit 3rd of the frame joint drawing
Teg teikningar / Dwg. type: Detailed drawing

Rio Tinto Alcan
ISAL
Alcan Iceland Ltd
Straumsvík
IS-222 Hafnarfjörður
Iceland

Flokkur nr.: Eftirl nr.: Næsta blr.:
Kostnr.-Cond. / Bknnr.-Equno
AKS
Teikninr. ISAL / Drawing. of ISAL
Breyt./Rev: C
ISAL Yfirfærð og skráð, dags / ISAL Checked, date
ISAL Samþykkt, dags / ISAL Approved, date