BAR SCHEDULE

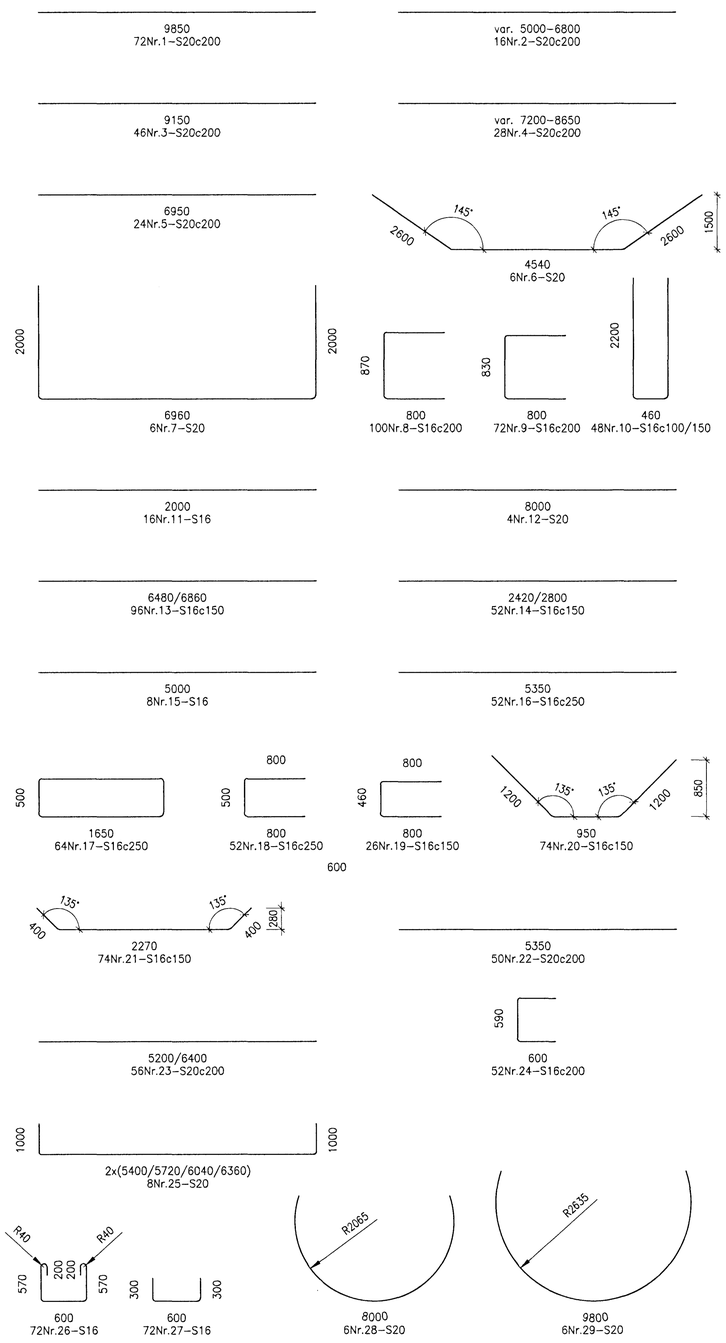

BOTTOM SLAB PLAN 1:50

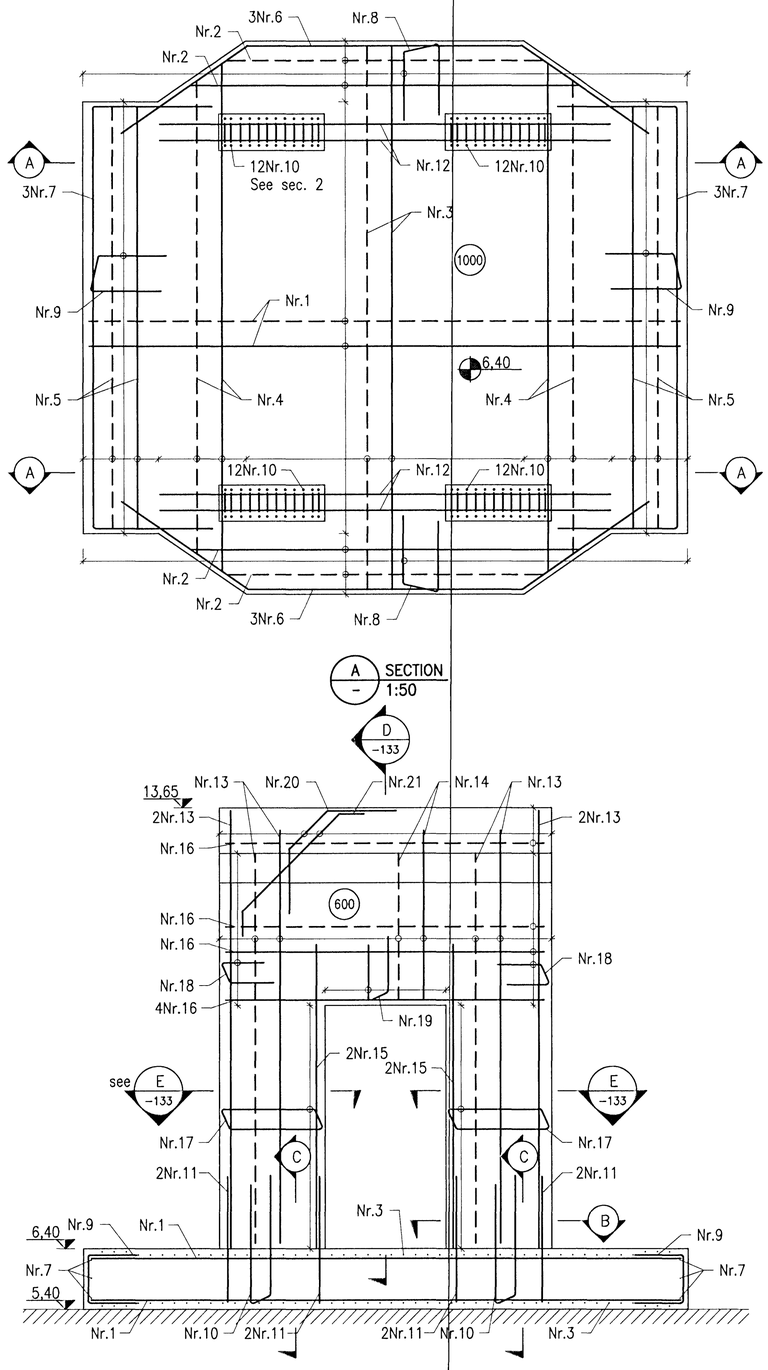

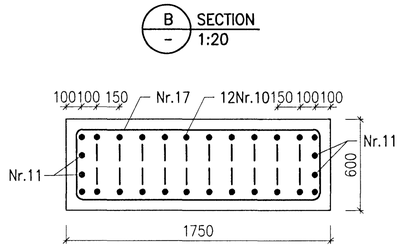

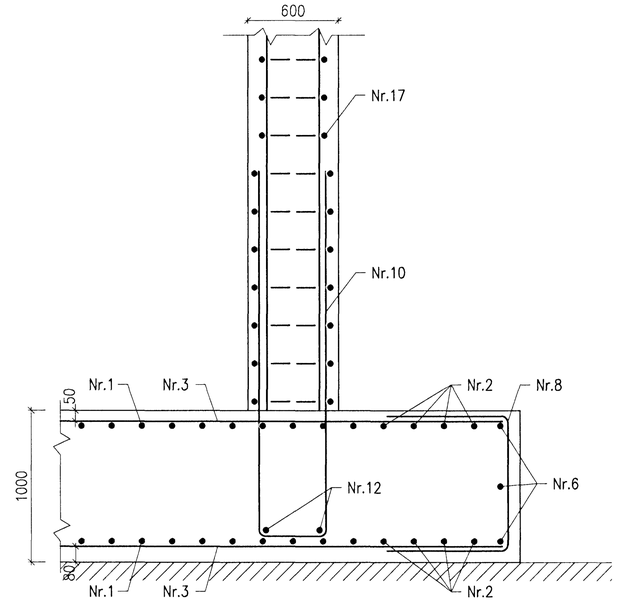

1:50 2500 0 2500mm

1:20 1000 0 1000mm

Samþykkt þann 05. júlí 2012
Byggingarfulltrúinn í Hafnarfirði
F.h. Hrólfur S. Gunnlaugsson

Nicki Indriðason
Kt. 181144-3949 NI

Skýringar: General notes refer to drawing IPU-431-CA-017-101.
Legend: Concrete quality: C30/37:XF3-25

Embedded conduits in bottom slab not shown on this drawing.
Embedded conduits, refer to electrical drawings IPU-431-FJ-017-101 and IPU-431-FB-017-101 to -103.

C:\DP\04 IPU\400 Reduction\430 Gas Treatment\Drawings\Civil\IPU-431-CA-017-132.dwg

Rev no	Lýsing / Description	Dagsetning / Date	Hön/Tkn / Des/Drw	Yfirf / Ckd	Nótk heim / Suppl. Ref	Nótk heim / ISAL Ref
3	Issued for construction	2011.10.12	SE/LDB	NI	PG	

This drawing is the property of Rio Tinto Alcan Iceland Ltd. and handed out for personal use only. It may neither be copied nor made available to others without permission of Rio Tinto Alcan Iceland Ltd. The receiver is liable for any misuse.

Stærð / Format: A1 Mkv. / Scale: 1:50/20
Dimensions without tolerances according to ISO 2768-1 medium.

HRV ENGINEERING

Dagsetning / Date: 2011.09.15
Hannað / Designed: SE
Teikn / Drawn: AFV
Verktaki / Supplier: HRV
Teikn.nr.verktaka / Supplier drw.no.: IPU-431-CA-017-132
Samþykkt / Approved: NI
Yfirf / Chkd: NI
Hluti of: / Part of:

IPU-430 GAS TREATMENT
GTC2A
STACK AREA, FOUNDATION, BOTTOM SLAB
Teg.teikningar / Dwg. type: REINFORCEMENT

Rio Tinto Alcan
ISAL
Alcan Iceland Ltd
Straumsvík
IS-222 Hafnarfjordur
Iceland

ISAL Yfirfarið og skráð, dags / ISAL Checked, date
ISAL Samþykkt, dags / ISAL Approved, date

Flokkur nr.: Blað nr.: Næsta blnr.:
Kostn.nr.-Ccno. / Bún.nr.-Eq.no
AKS
Teikn.nr. ISAL /Drw.no. of ISAL
Breyt./Rev.: C