BOTTOM SLAB PLAN 1:50

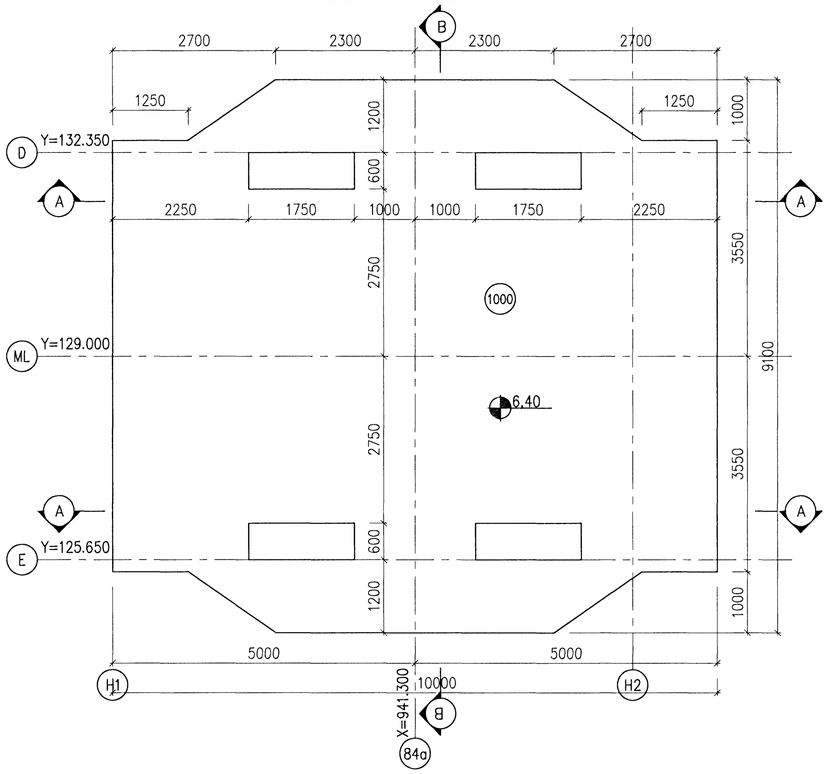

A SECTION – 1:50

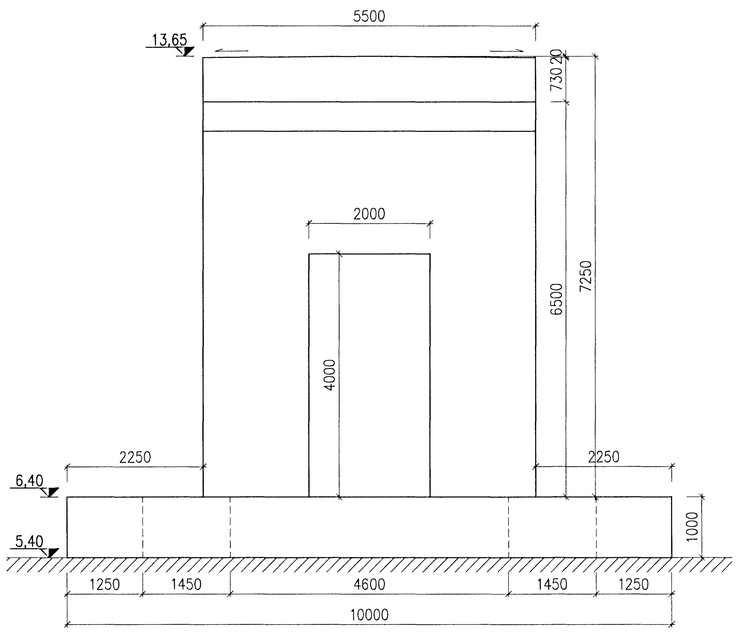

SLAB EL. 13,65, PLAN 1:50

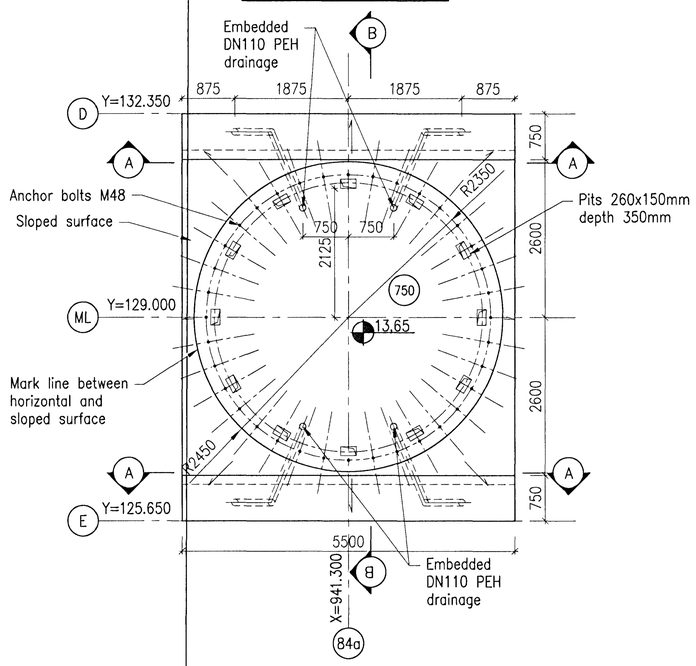

B SECTION – 1:50

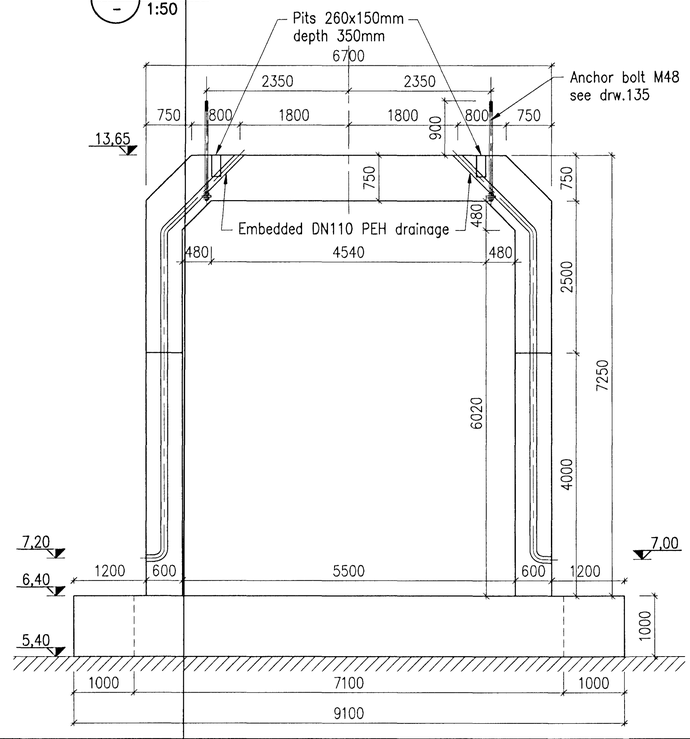

1:50
2500 0 2500mm

Skýringar: General notes refer to drawing IPU-431-CA-017-101.
Legend: Concrete quality: C30/37:XF3-25

Embedded conduits in bottom slab not shown on this drawing.
Embedded conduits, refer to electrical drawings IPU-431-FJ-017-101 and IPU-431-FB-017-101 to -103.

C:\IDP\04 IPU\400 Reduction\430 Gas Treatment\Drawings\Civil\IPU-431-CA-017-131.dwg

Útg nr Rev no	Lýsing Description	Dagsetning Date	Han/Tkn Des/Drw	Yfirf Ckd	Notk heim Suppl Rel	Notk heim ISAL Rel
3	Issued for construction	2011.10.12	SE/LDB	NI	PG	

This drawing is the property of Rio Tinto Alcan Iceland Ltd. and handed out for personal use only. It may neither be copied nor made available to others without permission of Rio Tinto Alcan Iceland Ltd. The receiver is liable for any misuse.

Stærð: Format: A1 Mkv.: Scale: 1:50
Dimensions without tolerances according to ISO 2768-1 medium.

HRV ENGINEERING

Dagsetning / Date: 2011.09.15	
Hannað / Designed: SE	Teikn / Drawn: ÁFV
Verktaki / Supplier: HRV	
Teikn.nr.verktaka / Supplier drw.no.: IPU-431-CA-017-131	
Samþykkt / Approved: NI	Yfirf / Chkd: NI
Hluti of: / Part of:	

IPU-430 GAS TREATMENT
GTC2A
STACK AREA, FOUNDATION, PLANS AND SECTIONS
Teg.teikningar / Dwg. type: FORMWORK

Rio Tinto Alcan — ISAL Alcan Iceland Ltd Straumsvík IS-222 Hafnarfjordur Iceland

ISAL Yfirfarið og skráð, dags / ISAL Checked, date

Flokkur nr.:	Blað nr.:	Næsta blnr.:
Kostn.nr.-Cono. / BGn.nr.-Eq.no		
AKS		
Teikn.nr. ISAL /Drw.no. of ISAL		Breyt./Rev. C

ISAL Samþykkt, dags / ISAL Approval, date

Samþykkt þann
05. júlí 2012
Byggingafulltrúinn í Hafnarfirði
F.h. Hrólfur S. Gunnlaugsson

Nick Indriðason
Kt. 181144-3949 NI