Format A1 (841x594 mm) is 20 mm outside of this frame

Samþykkt þann
19 JAN 2011
Byggingarfulltrúinn í Reykjanesbæ
F.h. Hrólfur S. Gunnlaugsson

Nicht Indirsaion
NI

D19/202 DETAIL

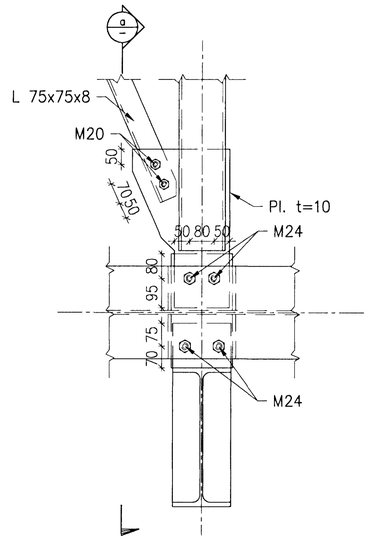

a SECTION

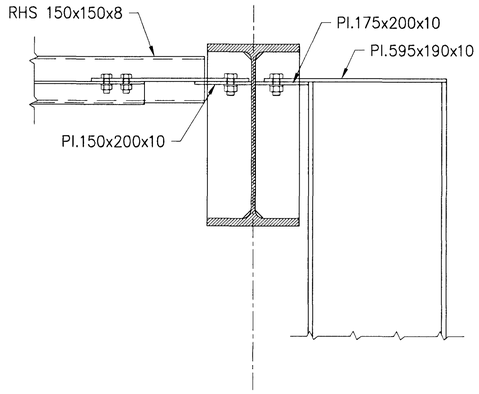

D20/202 DETAIL

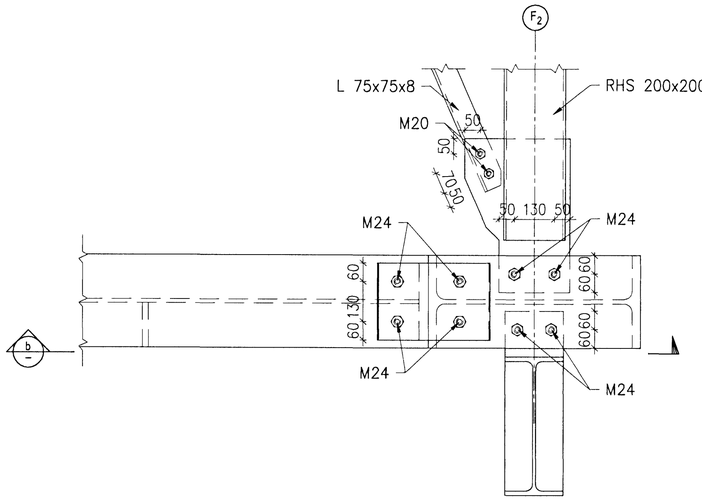

b SECTION

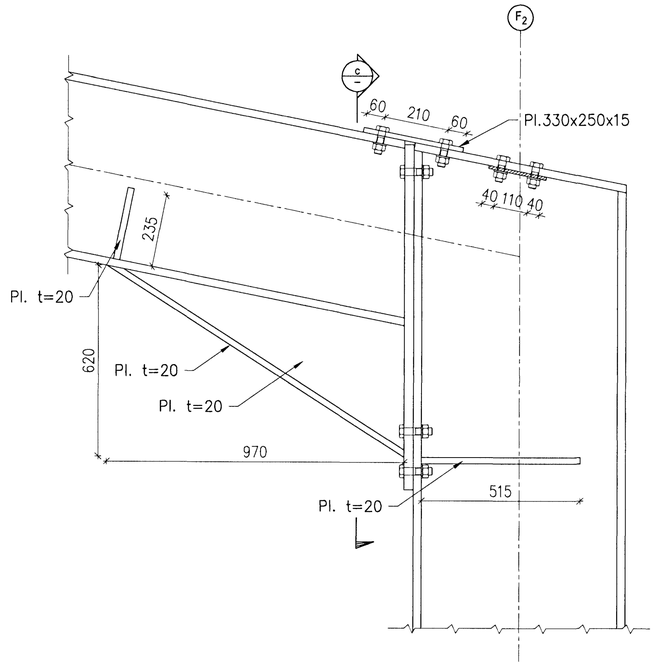

c SECTION

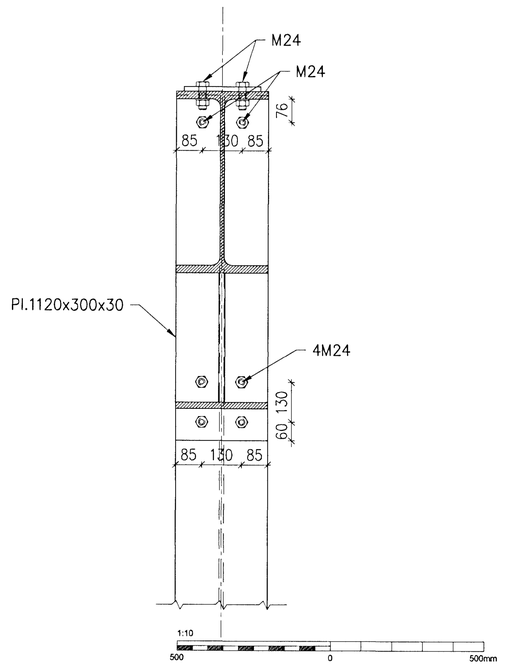

Skýringar:
Explanations:

C:\IDP\03 ICC\600 Casting\600 Drawings\Civil\ICC-611-ZA-518-209.dwg

HOME International
HRV ENGINEERING

Breyt. Rev.	Breyting Revision	Dags. Date	Samþ. Approved	Notk. heimil Released
2	Issued for construction	10.11.24	Kgp	

Tilv.teikningar nr. ISAL / Ref.drawing no. of ISAL
Samsetn.teikningar nr. ISAL / Assembly drawing no. of ISAL

This drawing is the property of the Rio Tinto Alcan Iceland Ltd. and handed out for personal use only. It may neither be copied nor made available to others without permission of the Rio Tinto Alcan Iceland Ltd. The receiver is liable for any misuse.

Fjöldi stykkja Number of pieces: IV III II I

Hlutur Object	Atriði Item	Efni Material	eð.: stk / Weight (kg)	total: f. heild / byggð	Athugasemdir Remarks

ICC
CASTHOUSE EXTENSION BUILDINGS
BUILDING 2, STEEL STRUCTURE
WIND BRACING, DETAIL AND SECTIONS 7/7

Stærð Format: A1 | Mkv. Scale: 1:10
Kostn.nr.-bún.nr. / COno.-Eq.no.
AKS no.
Verktaki / Supplier: HRV
Teikn.nr. verkas / Drw.no. of supp.: ICC-611-ZA-518-209 | Breyt./Rev.: C
Teiknað Drawn: IAJ/LDB 2010.11.01 | Yfirfarið Checked: NI | Samþykkt Approved: NI
ISAL Straumsvík Alcan Iceland Ltd IS-222 Hafnarfjörður
Drw.no. of ISAL / Teikn.nr. ISAL | Breyt./Rev.
Teiknað Drawn | Yfirfarið og skoðað Checked and filed | Notkun heimiluð Released