Format A1 (841x594 mm) is 20 mm outside of this frame

Samþykkt þann
19 JAN 2011
Byggingafulltrúinn í Hafnarfirði
F.h. Hrólfur S. Gunnlaugsson

Nils Indriðason
NI

BOTTOM SLAB, 1:100

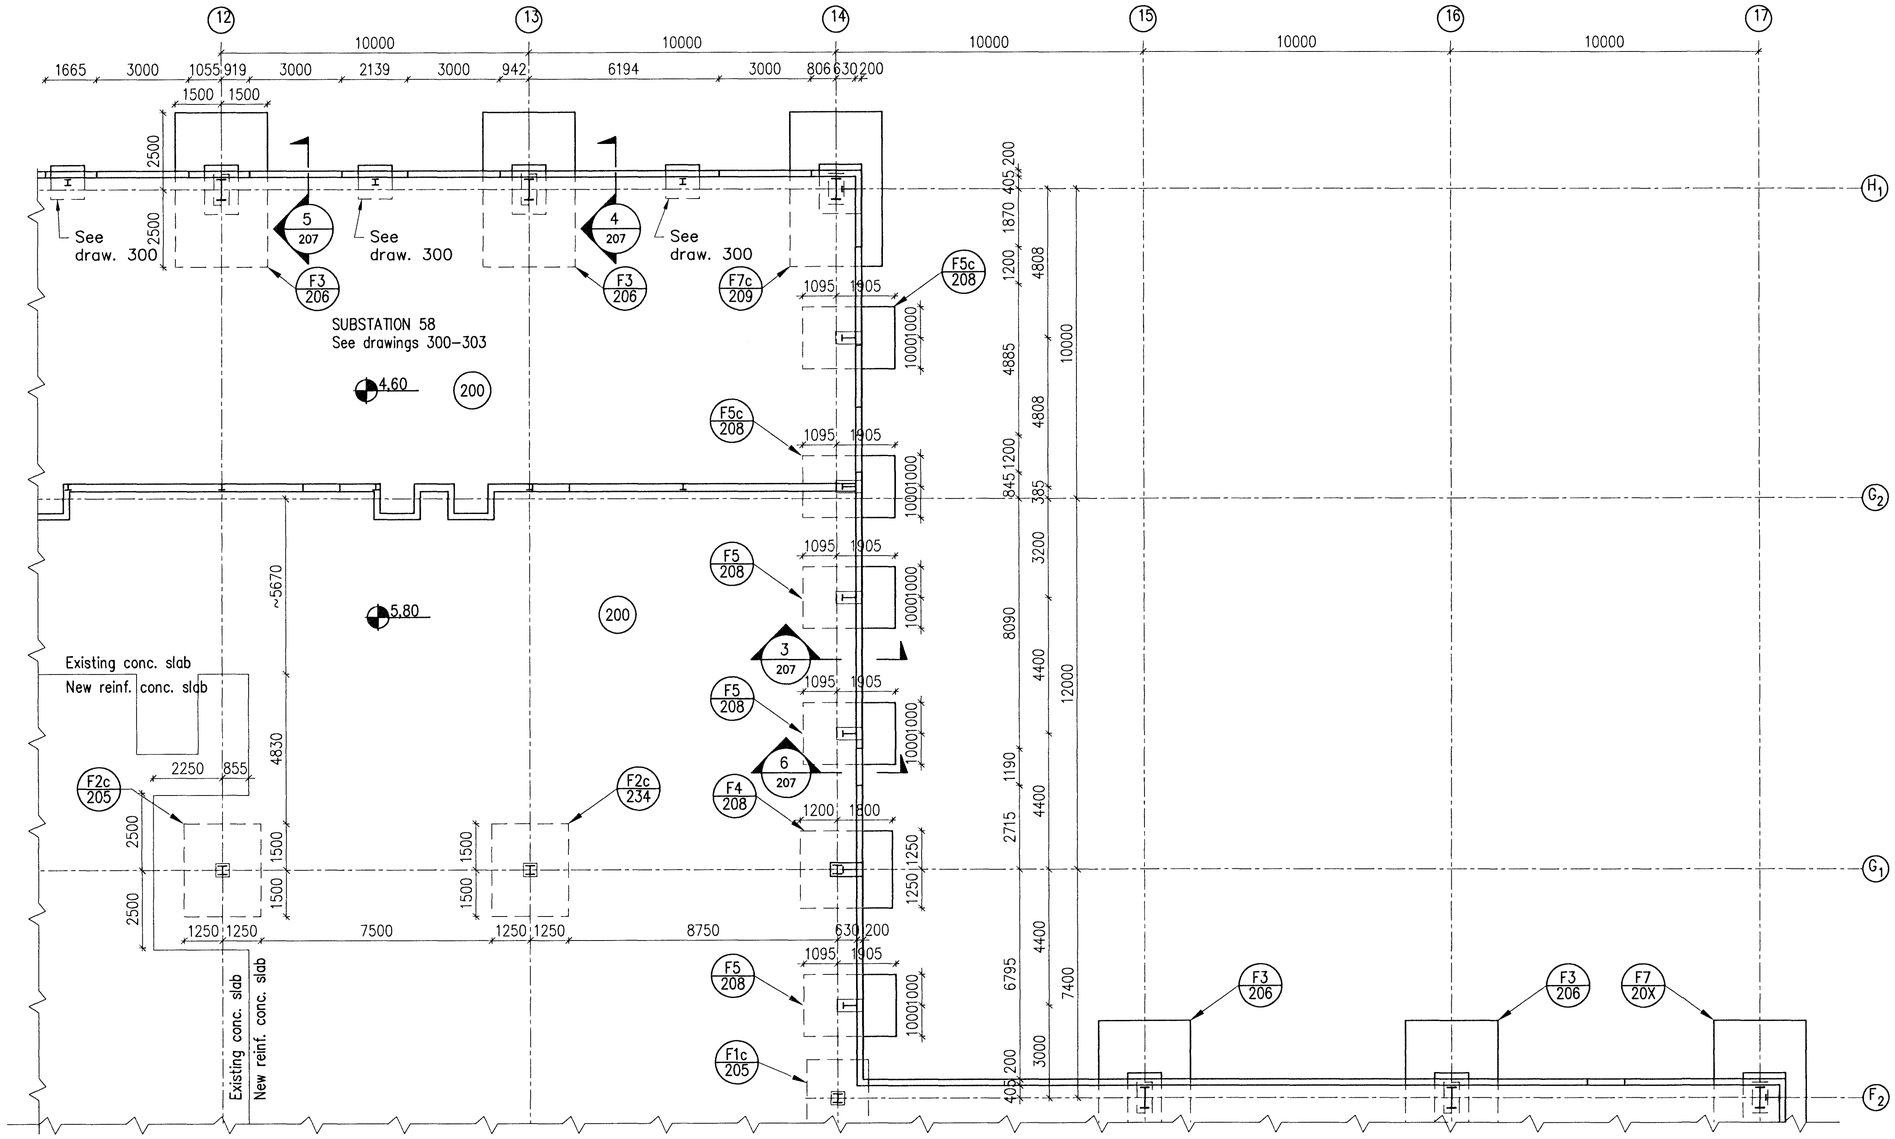

CONCRETE: C30/37:XF3–38

1:100
5 0 5m

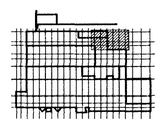

ICC Casthouse Keyplan - Scale. 1:5000

Skýringar:
Explanations:

HOME International
HRV ENGINEERING

Breyt. Rev.	Breyting Revision	Dags. Date	Samþ. Approved	Notk. heimil Released
2	Issue for construction	10.11.24	Kgs	

Tilv.teikningar nr. ISAL / Ref.drawing no. of ISAL
Samsetn.teikningar nr. ISAL / Assembly drawing no. of ISAL

This drawing is the property of the Rio Tinto Alcan Iceland Ltd. and handed out for personal use only. It may neither be copied nor made available to others without permission of the Rio Tinto Alcan Iceland Ltd. The receiver is liable for any misuse.

Fjöldi stykkja / Number of pieces: IV III II I

Hlutur Object	Atriði Item	Efni Material	ea.:stk Weight	total:1 heild (kg) Þyngd	Athugasemdir Remarks

ICC
CASTHOUSE EXTENSION BUILDINGS
BUILDING 2, FORM WORK
BOTTOM SLAB 3/6

Stærð Format: A1 | Mkv. Scale: 1:100
Kostn.nr.–bún.nr. / CCno.–Eq.no.
AKS no.
Verktaki / Supplier: HRV
Teikn.nr. verktaka / Drw.no. of suppl.: ICC-611-CA-518-214 | Breyt./Rev.: C
Teiknað Drawn: HS/GMG 2010.11.01 | Yfirfarið Checked: NI | Samþykkt Approved: NI
Rio Tinto Alcan — ISAL Straumsvík, Alcan Iceland Ltd IS-222 Hafnarfjörður
Drw.no. of ISAL / Teikn.nr. ISAL | Breyt./Rev.
Teiknað Drawn | Yfirfarið og skráð Checked and filed | Notkun heimiluð Released

C:\IDP\03 ICC\600 Casting\600 Drawings\Civil\ICC-611-CA-518-214.dwg