Format A1 (841x594 mm) is 20 mm outside of this frame

BOTTOM SLAB, 1:100

Samþykkt þann
19 JAN 2011
Byggingarfulltrúinn í Hafnarfirði
f.h. Hrólfur S. Gunnlaugsson

Nick Indriðason
NI

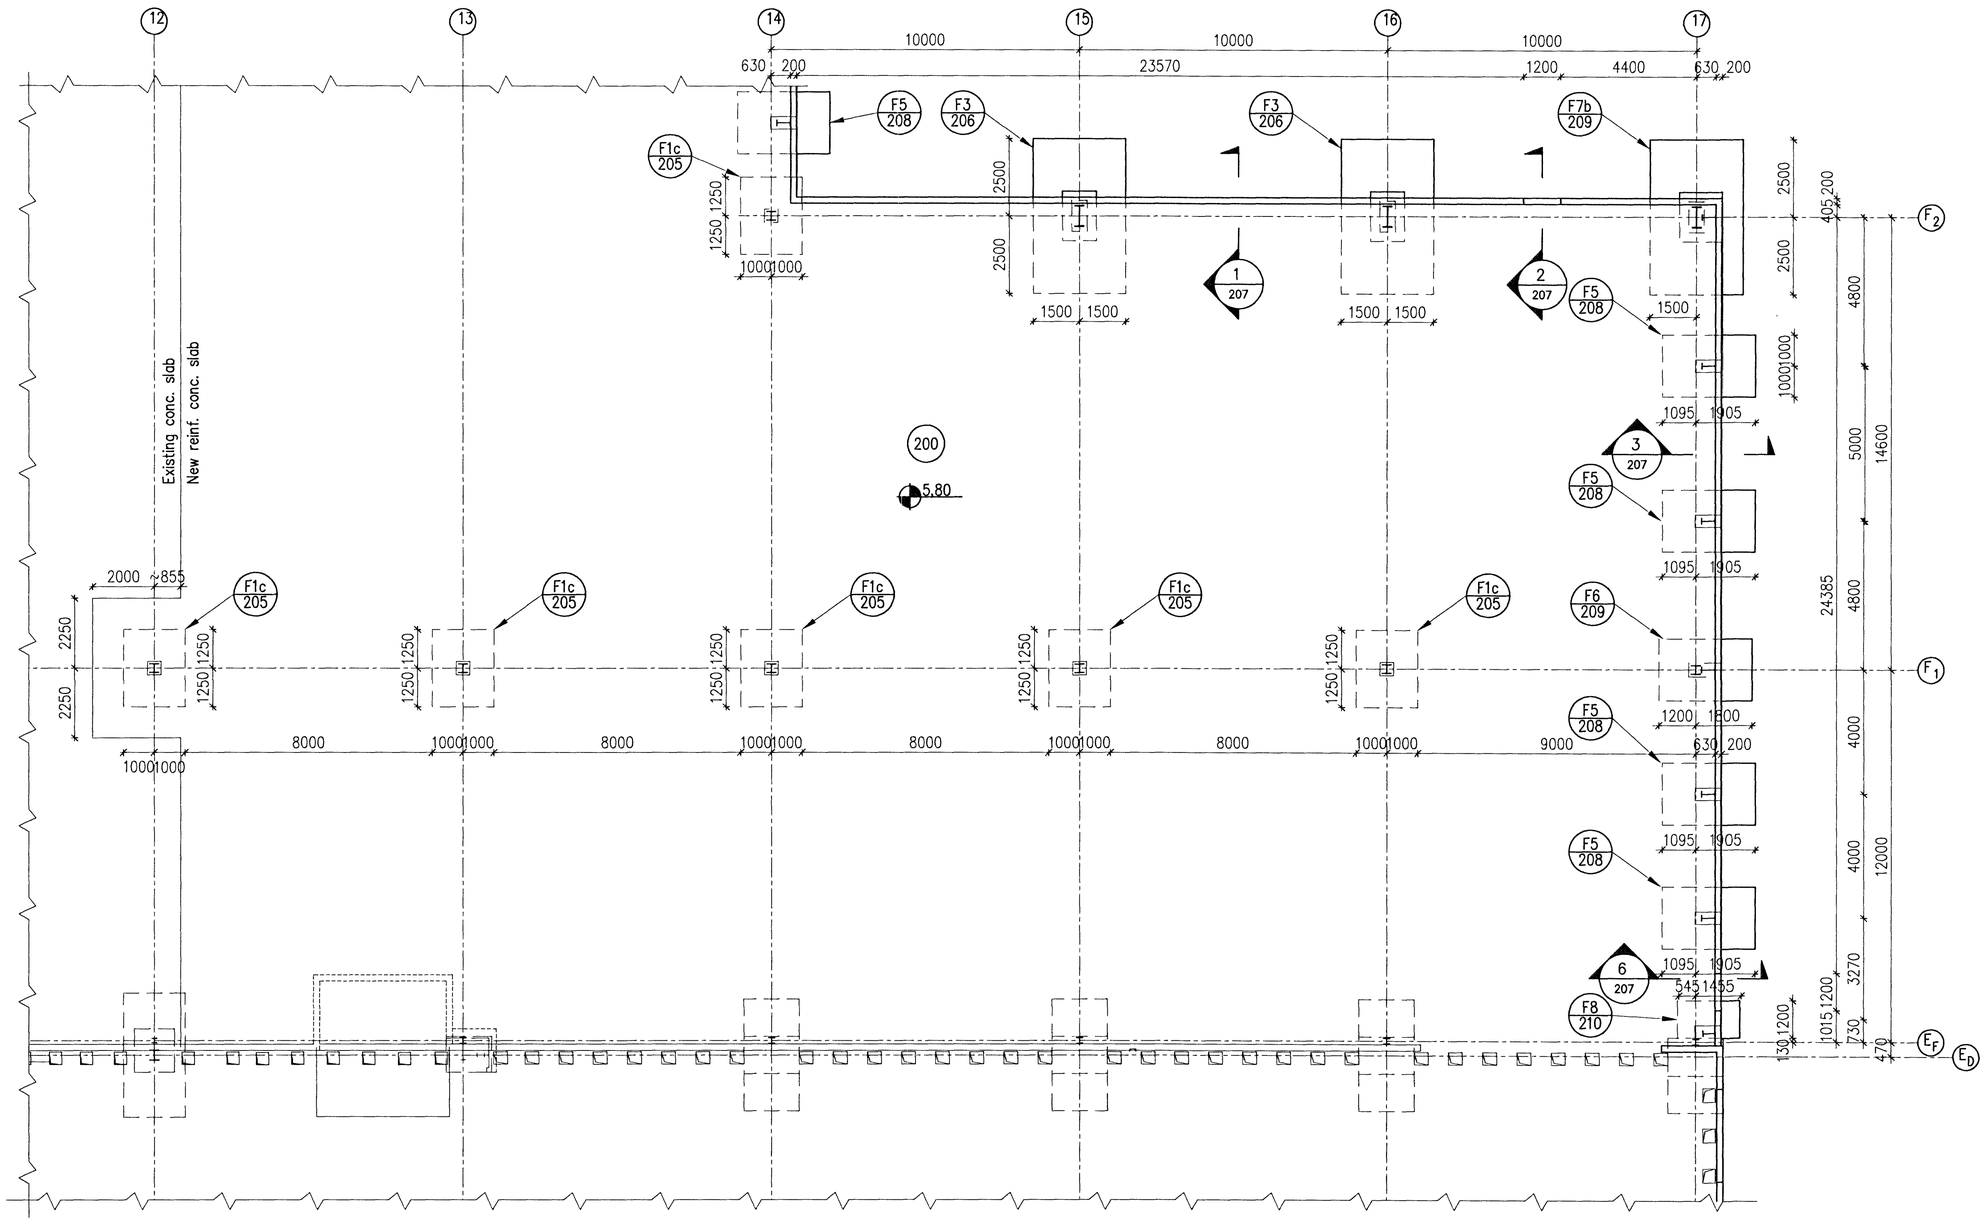

CONCRETE: C30/37:XF3-38

1:100
5 0 5m

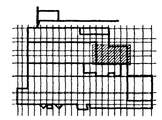

ICC Casthouse Keyplan - Scale. 1:5000

Skýringar:
Explanations:

HOME International
HRV ENGINEERING

Breyt. Rev.	Breyting Revision	Dags. Date	Samþ. Approved	Nótk. heimil Released
2	Issue for construction	10.11.24	Kgs	

Tilv.teikningar nr. ISAL / Ref.drawing no. of ISAL
Samsetn.teikningar nr. ISAL / Assembly drawing no. of ISAL

This drawing is the property of the Rio Tinto Alcan Iceland Ltd. and handed out for personal use only. It may neither be copied nor made available to others without permission of the Rio Tinto Alcan Iceland Ltd. The receiver is liable for any misuse.

Fjöldi stykkja / Number of pieces: IV III II I

Hlutur / Object	Atriði Item	Efni Material	eg.:stk / Weight (kg) hvert stk	Samtals í heild / Weight (kg) þyngd	Athugasemdir / Remarks
ICC CASTHOUSE EXTENSION BUILDINGS BUILDING 2, FORM WORK BOTTOM SLAB 6/6					

Stærð / Format: A1 — Mkv. / Scale: 1:100
Kostn.nr.-bún.nr. / CCho.-Eq.no.
AKS no.
Verktaki / Supplier: HRV
Teikn.nr. verkaka / Dwg.no. of suppl.: ICC-611-CA-518-217 — Breyt./Rev.: C
Teiknað / Drawn: HS/GMG 2010.11.01 — Yfirfarið / Checked: NI
Samþykkt / Approved: NI
Dwg.no. of ISAL / Teikn.nr. ISAL — Breyt./Rev.

ISAL Straumsvík
Alcan Iceland Ltd IS-222 Hafnarfjörður
Rio Tinto Alcan

Teiknað / Drawn — Yfirfarið og skráð / Checked and filed
Nótkun heimiluð / Released

C:\IDP\03 ICC\600 Casting\600 Drawings\Civil\ICC-611-CA-518-217.dwg