Format A1 (841x594 mm) is 20 mm outside of this frame

Skráningartafla: Álcan á Íslandi hf
Landnúmer: 123154
Matshlutanúmer: 45
Skrásetjari: Unnur Stela Guðmundsdóttir
Kennitala: 150280-5329
Úgáfa 4.018 Dags.: 03.10.2003

| Uppskipting og lýsing | | | | | Stærðir | | | | | | | | | | | | | |
|---|---|---|---|---|---|---|---|---|---|---|---|---|---|---|---|---|---|---|
| D0 Lóun | D1 Rými/hæð/eld | D2 Notkun tæk | D3 Hólf-flokkun | D4 Eignar-hald | D5 Botnflötur m² | D5M Miðflötur m² | D6 Sögur m² | D7 Op m² | D8 Bruttoflötur m² | D9 Brúttóflötur ás < 1,8 | D10a Sala/leið mis | D10b Sala/leið mes | D11 Brúttó rúmmál m³ | D12 Nettóflötur m² | D16 Birtt fatarmál m² | Reiknaðar skipta/rúmmála | D17 Skipta-rúmmál m³ |
| | | Matshluti | | | 770.0 | 0.0 | 0.0 | 0.0 | 770.0 | 0.0 | | | 5.796.3 | 14.5 | 18.7 | | 35.615 |
| | | Botn | | | | | | | | | | | 154.0 | | | | |
| | 00 | Kjallari | | | | | | | | | | | | | | | |
| | 01 | 1. hæð | | | 770.0 | 0.0 | 0.0 | 0.0 | 770.0 | 0.0 | | | 5.642.3 | 14.5 | 18.7 | | |
| A | 0101 | Tækjageymsla | I | 0101 | 566.3 | | | | 566.3 | | 6.50 | 8.25 | 4.258.0 | | | | |
| A | 0102 | Starfsmenn | N | 0101 | 18.7 | | | | 18.7 | | 2.47 | 2.47 | 46.3 | 14.5 | 18.7 | 2.47 | 35.615 |
| A | 0103 | Tengigangur | I | 0101 | 185.0 | | | | 185.0 | | 5.90 | 6.11 | 1.326.0 | | | | |
| | 02 | 2. hæð | | | | | | | | | | | | | | | |
| | 03 | 3. hæð | | | | | | | | | | | | | | | |
| | 04 | Þak | | | | | | | | | | | | | | | |

Athugasemdir
Skágrindarhús staðsett á milli Kerskála 1 og 2 (mhl 04 og 40). Gerð: grað Byggt á sólum

Sameignir sumra

Eignarhald

| Eignar-hald | Notkun tæk | Birtt fatarmál m² | Skiptarúmmál: Sérsegn m³ | Sérsegn og sameign m³ |
|---|---|---|---|---|
| 0101 | Tækjageymsla | 18.7 | 35.615 | 35.615 |
| | Alls | 18.7 | 35.615 | 35.615 |

Samþykkt þann
13 OKT. 2003
Byggingafulltrúinn í Hafnarfirði
F.h. Kristjan Þorðarinsson

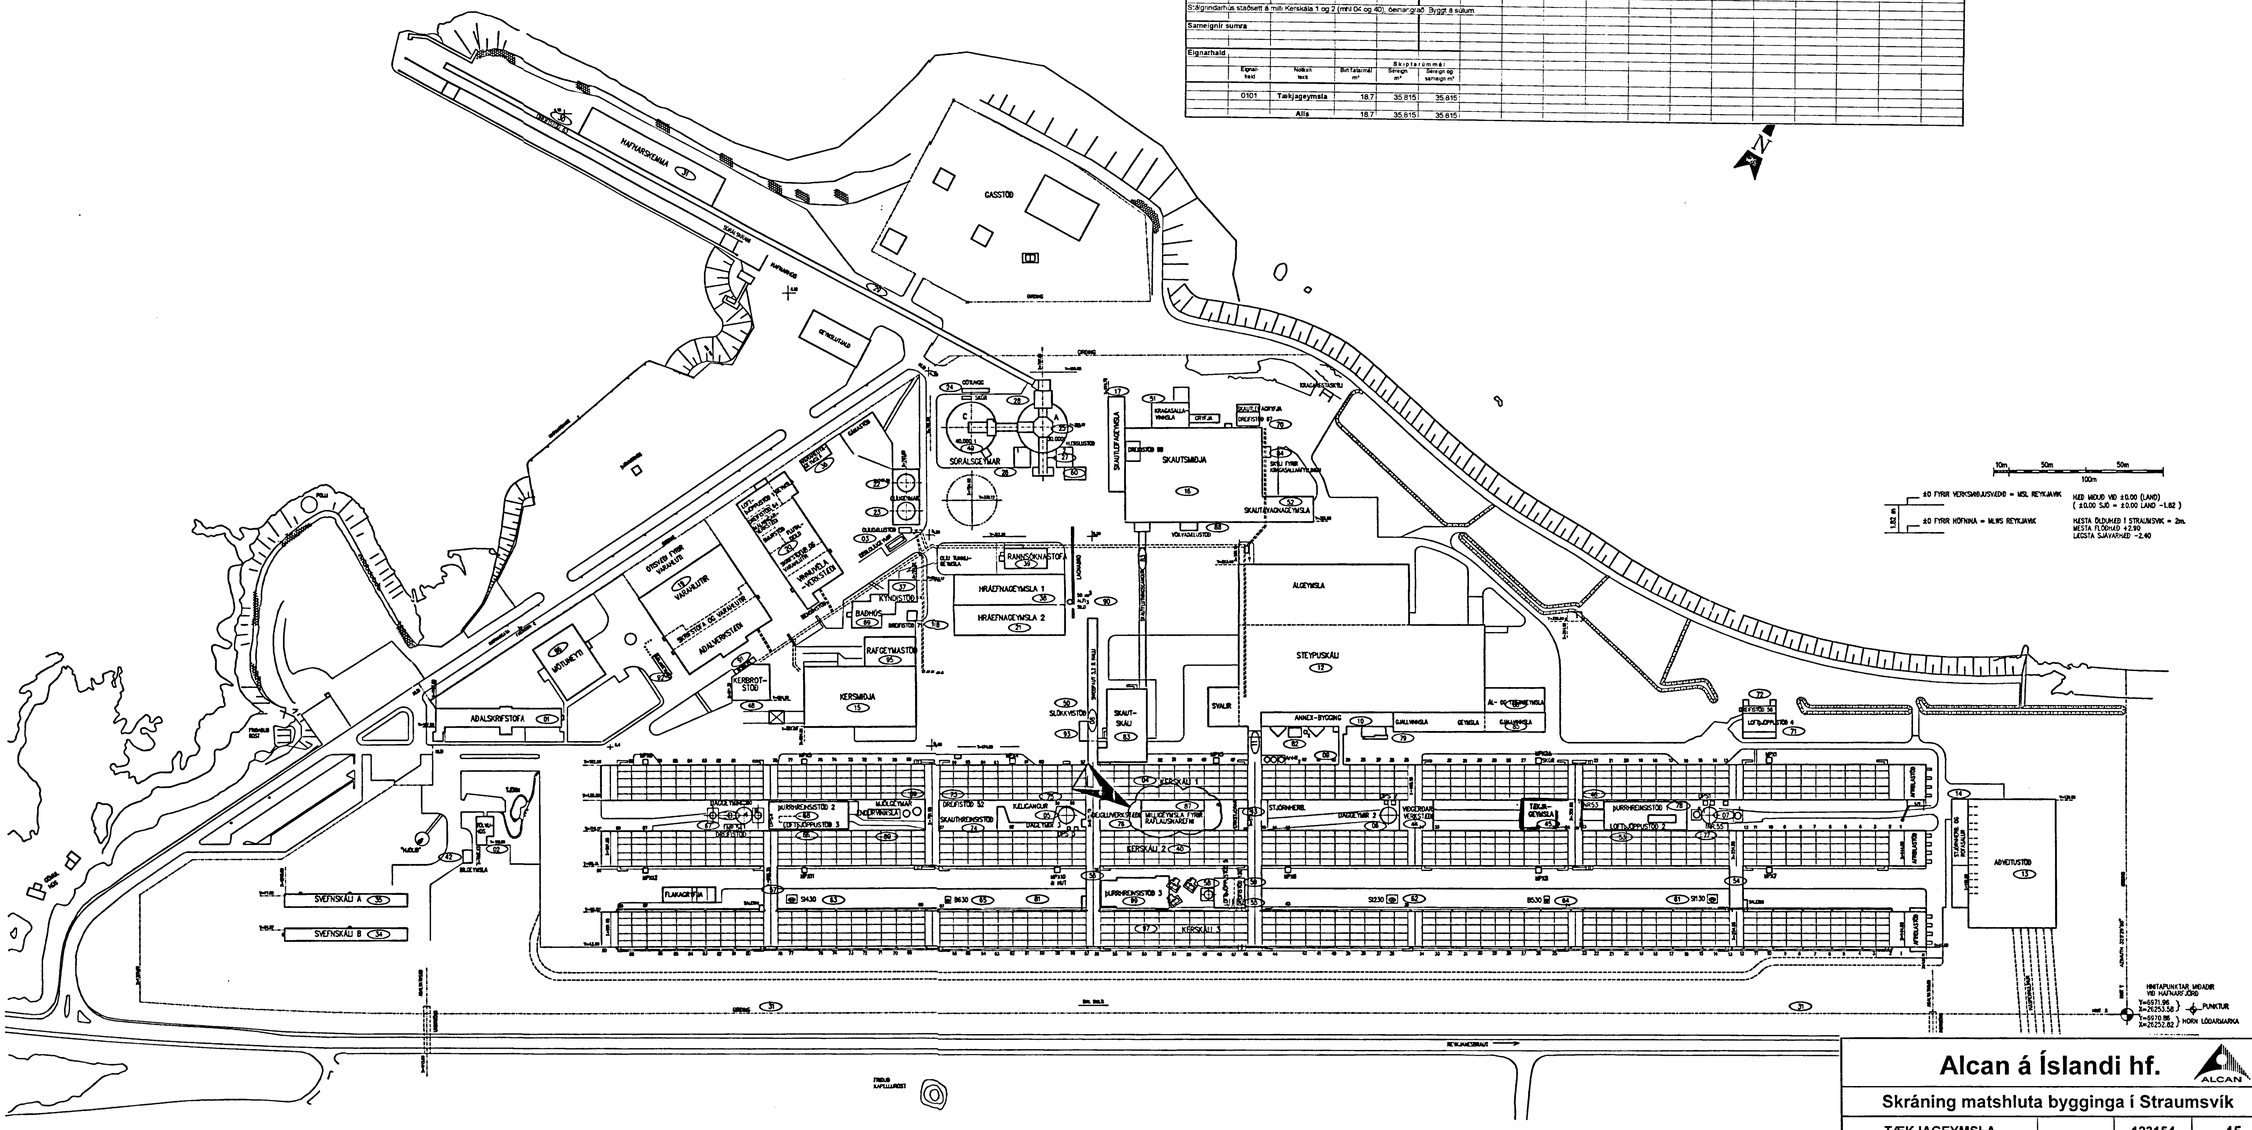


1:2000
100

# Alcan á Íslandi hf.

## Skráning matshluta bygginga í Straumsvík

| TÆKJAGEYMSLA | | 123154 | 45 |
|---|---|---|---|
| Heiti byggingar | Fastanúmer | Landnúmer | Matshlutanúmer |

VST Verkfræðistofa Sigurðar Thoroddsen hf. kt. 611276-0289

Niels Indriðason NI — 2003-10-03
Niels Indriðason kt. 181144-3949 — Dagsetning

Skýringar:
Explanations:

| Breyt. Rev. | Breyting Revision | Dags. Date | Samþ. Approved | Nótk. heimil. Released |
|---|---|---|---|---|
| K | GRUNNMYND UPPFÆRÐ | 29.08.2003 | GUR | SvS |
| J | VÖRTUFRÁS Í TENGIGANGI 56-57 | 08.11.2002 | HFB | SvS |
| I | SKAUTLEIFASÖFNUN Í TENGIGANGI 56-57 | 10.12.2001 | NI | SvS |
| H | KÆLIÁDST. Í TENGIBYGG. 78-79 | 26.11.2001 | NI | SvS |
| G | ÁL-OG TÆKJAGEYMSLA (86)INNFÆRÐ | 20.11.2001 | SE | SvS |
| F | SKAUTABRAUT OG GJALLGEYMSLA INNF. | 08.10.2001 | GUR | SvS |
| L | MILLIGEYMSLA FYRIR RAFLAUSNAREFNI | 29.08.2003 | HFB | SvS |

Tlv.teikningar nr. ISAL / Ref.drawing no. of ISAL
Samsetn.teikningar nr. ISAL / Assembly drawing no. of ISAL

This drawing is the property of the Alcan Iceland Ltd. and handed out for personal use only. It may neither be copied nor made available to others without permission of the Alcan Iceland Ltd. The receiver is liable for any misuse.

Fjöldi stykkja / Number of pieces: IV III II I

| Hlutur Object | Atriði Item | Efni Material | ea.:stk Weight | total: 1 held (kg) Þyngd | Athugasemdir Remarks |
|---|---|---|---|---|---|
| Álverið, allar byggingar<br>Matshlutanúmer | | | | | |

Stærð Format A1 — Mkv. Scale 1:2000
Kostn.nr.-bún.nr. / CCno.-Eq.no. 4200 1007
AKS no.
Verktaki / Supplier: VST
Teikn.nr. verkt. / Dwg.no. of suppl. 99.110-001 — Breyt./Rev.
Teiknað Drawn: NI 11.05.1998 — Yfirfarið Checked: NI 11.05.1998 — Samþykkt Approved
ALCAN PRIMARY METAL EUROPE
ISAL Alcan Iceland Ltd — Straumsvík IS-222 Hafnarfjörður
Drw.no. of ISAL / Teikn.nr. ISAL: 185390 — Breyt./Rev. L
Teiknað Drawn — Yfirfarið og skráð Checked and filed: 28.02.2000 GUR
Nótun heimiluð Released: 28.02.2000 SvS