Format A1 (841x594 mm) is 20 mm outside of this frame

Samþykkt þann
25 JULI 2003
Byggingafulltrúinn í Hafnarfirði
F.h. Sigurbjartur Halldórsson

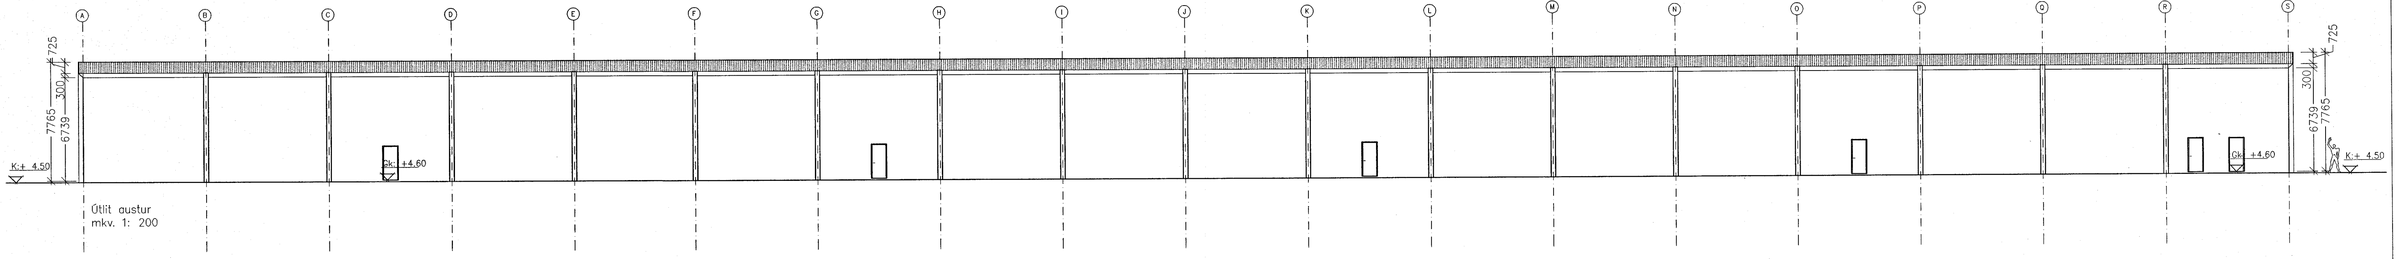

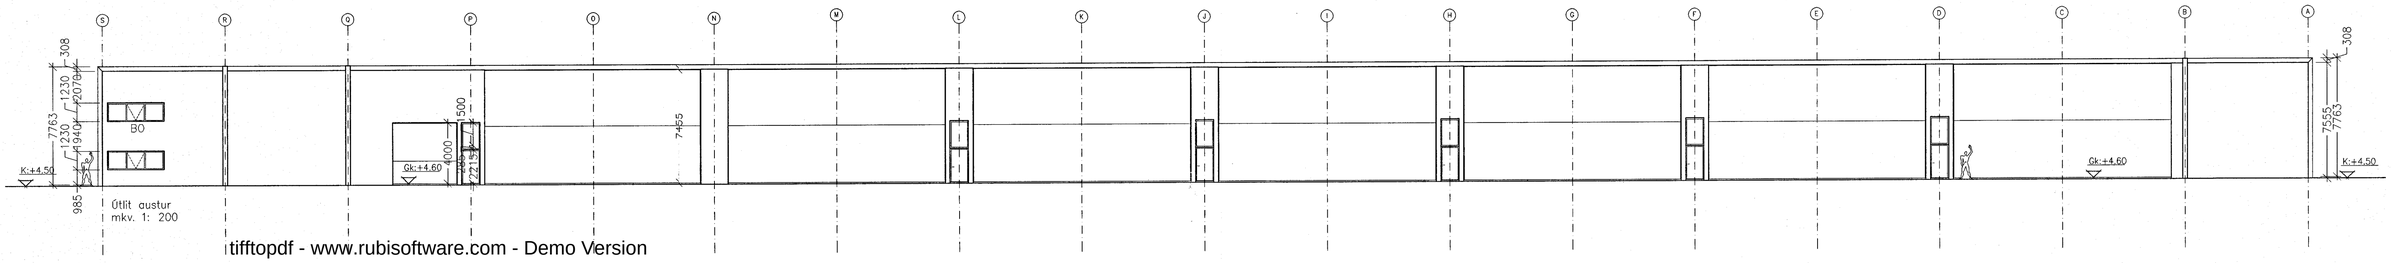

tifftopdf - www.rubisoftware.com - Demo Version

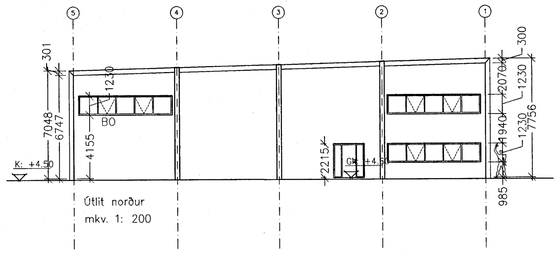

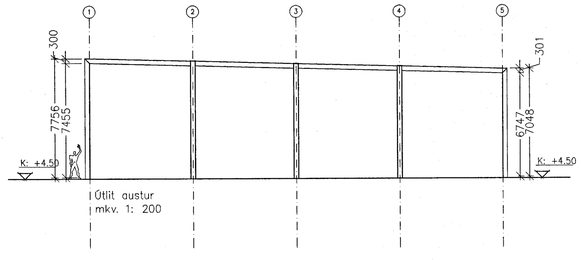

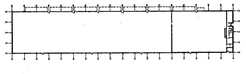

Skýringar:
Explanations:

ARK ÍS ehf
arkitektar ráðgjafar
Aðalsteinn Snorrason arkitekt fai 161161-2769
Egill Guðmundsson arkitekt fai 270152-6869
Gísli Gíslason arkitekt fai 160657-4809
Skólavörðustíg 11 101 reykjavík
sími 511 2060
fax 511 2066
netfang arkis@ark.is

Breyt. Rev.	Breyting Revision	Dags. Date	Samþ. Approved	Nótk. heimil. Released

Tilv.teikningar nr. ÍSAL Ref.drawing no. of ÍSAL
Samsetn.teikningar nr. ÍSAL Assembly drawing no. of ÍSAL

This drawing is the property of the Alcan Iceland Ltd. and handed out for personal use only. It may neither be copied nor made available to others without permission of the Alcan Iceland Ltd. The receiver is liable for any misuse.

Fjöldi stykkja Number of pieces: IV III II I

Hlutur Object	Atriði Item	Efni Material	ea.: stk. Weight	total: í heild (kg) Dyngd	Athugasemdir Remarks
Útlit					

Álgeymsla / Tækjageymsla
við Straumsvíkurhöfn

Stærð Format A1 | Mkv. Scale 1: 200
Kostn.nr.-bún.nr. / CONo.-Eq.no. 7510 12094
AKS no. US33
Verktaki / Supplier ARKÍS ehf
Teikn.nr. verktaka / Drw.no. of suppl (99)1.06 | Breyt./Rev.
Teiknað Drawn gg jg ms ee 25.03.03 | Yfirfarið Checked gg
Samþykkt Approved
ALCAN PRIMARY METAL EUROPE
ÍSAL Straumsvík
Alcan Iceland Ltd IS-222 Hafnarfjordur
Drw.no. of ÍSAL / Teikn.nr. ÍSAL 168521 | Breyt./Rev.
Teiknað Drawn | Yfirfarið og skráð Checked and filed
Nótkun heimiluð Released