Format A1 (841x594 mm) is 20 mm outside of this frame

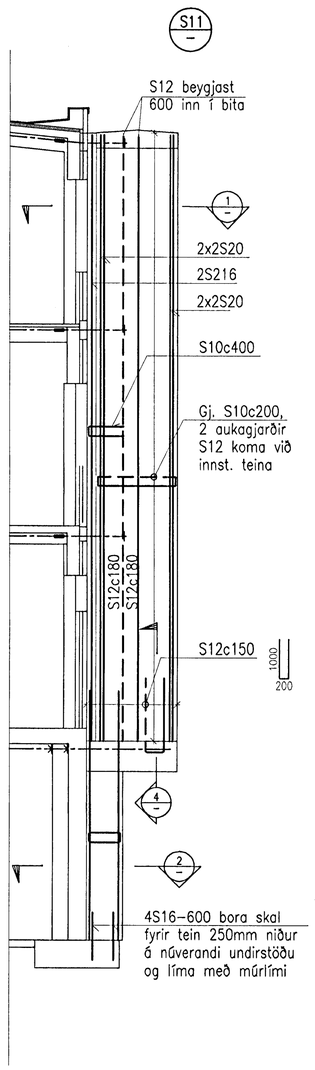

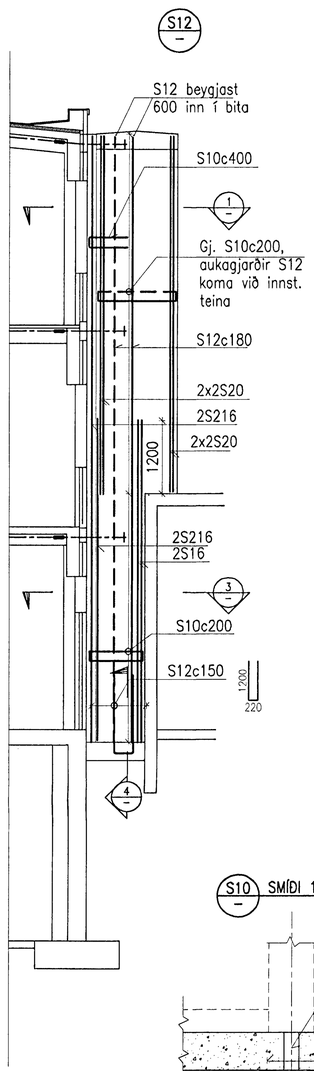

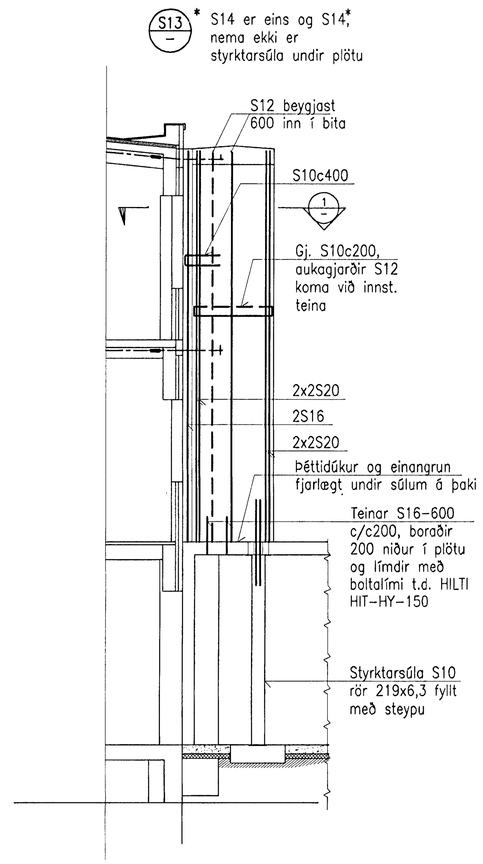

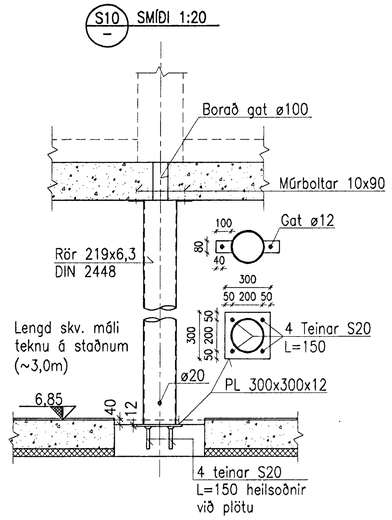

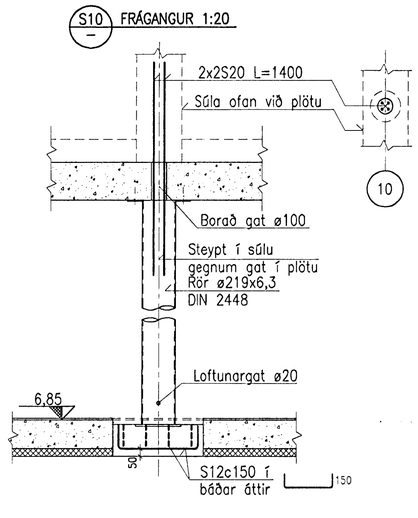

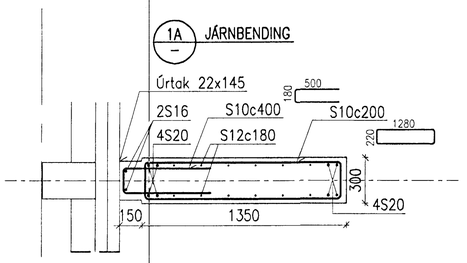

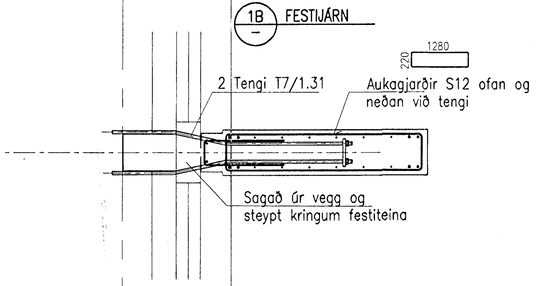

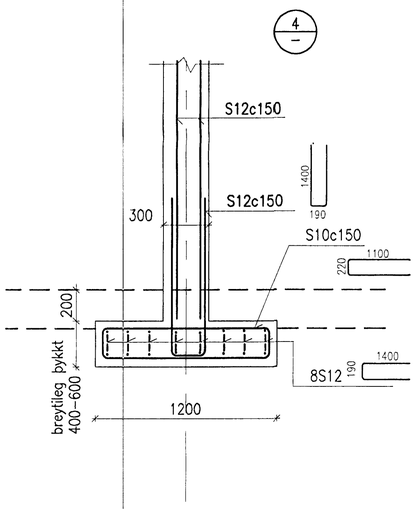

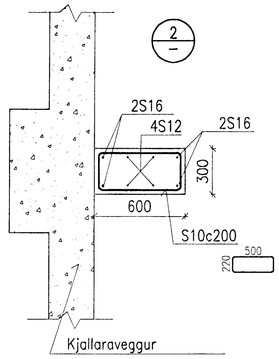

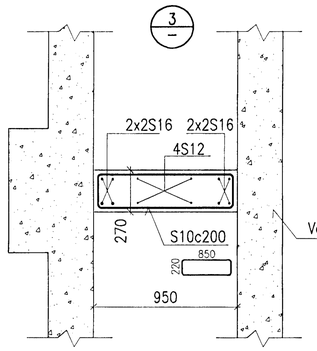

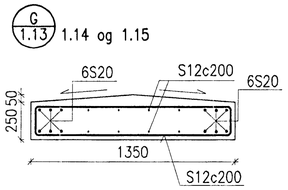

Samþykkt þann 02 OKT. 2003
Byggingafulltrúinn í Hafnarfirði
F.h. Sigurbjartur Halldórsson

Við steypuskil skulu langjárn S20 í súlum skeytast með lengd 1600mm. Önnur járn skeytast með venjulegri skeytilengd 50xd

Samþykkt þann 02 OKT. 2003
Byggingafulltrúinn í Hafnarfirði
F.h. Sigurbjartur Halldórsson

1:50 1000 0 1000 2000 3000 4000 5000 mm

1:20 1000 0 1000 2000 mm

Skýringar:
Explanations:

J:\{99–1xx}\99110\Jardsk\Annex\ANN–28128–29.DWG

B	REYNDARTEIKNING	16.09.2003	SE	SvS
A	MERKINGAR ÓFL.	31.05.2002	SE	SvS
Breyt. Rev.	Breyting Revision	Dags. Date	Samþ. Approved	Notk. heimil Released

Tilv.teikningar nr. ISAL / Ref.drawing no. of ISAL

Samsetn.teikningar nr. ISAL / Assembly drawing no. of ISAL

VST Verkfræðistofa Sigurðar Thoroddsen hf. Ármúla 4, 108 Reykjavík Sími 569 3000 Fax 568 3010

This drawing is the property of the Alcan Iceland Ltd. and handed out for personal use only. It may neither be copied nor made available to others without permission of the Alcan Iceland Ltd. The receiver is liable for any misuse.

Fjöldi stykkja Number of pieces: V III II I

Hlutur Object	Atriði Item	Efni Material	ea.;stk Weight	totalt held (kg) bygð	Athugasemdir Remarks
Steypuskáli. Mhl. 12					
Annex, styrking, stækkun					
Súlur, ásýnd og snið					

Verktaki / Supplier: VST

Teiknað Drawn: SE/SAA 28.05.2001 | Yfirfarið Checked: NI 28.05.2001 | Samþykkt, Approved: Sigurður Eggertsson

ALCAN PRIMARY METAL EUROPE
ISAL
Alcan Iceland Ltd
Straumsvík IS-222 Hafnarfjörður

Teiknað Drawn | Yfirfarið og samþ. Checked and filed 03.09.2001 GUR | Notkun heimluð Released 03.09.2001 SvS

Stærð Format A1 | Mkv. Scale 1:50/1:20
Kostn.nr.–bgn.nr. / CCno.–Eq.no. 6010 1227
AKS no.
Teikn.nr. verktaka / Drw.no. of supplier 99.110–28.129
Drw.no. of ISAL / Teikn.nr. ISAL 166779
Breyt./Rev. B