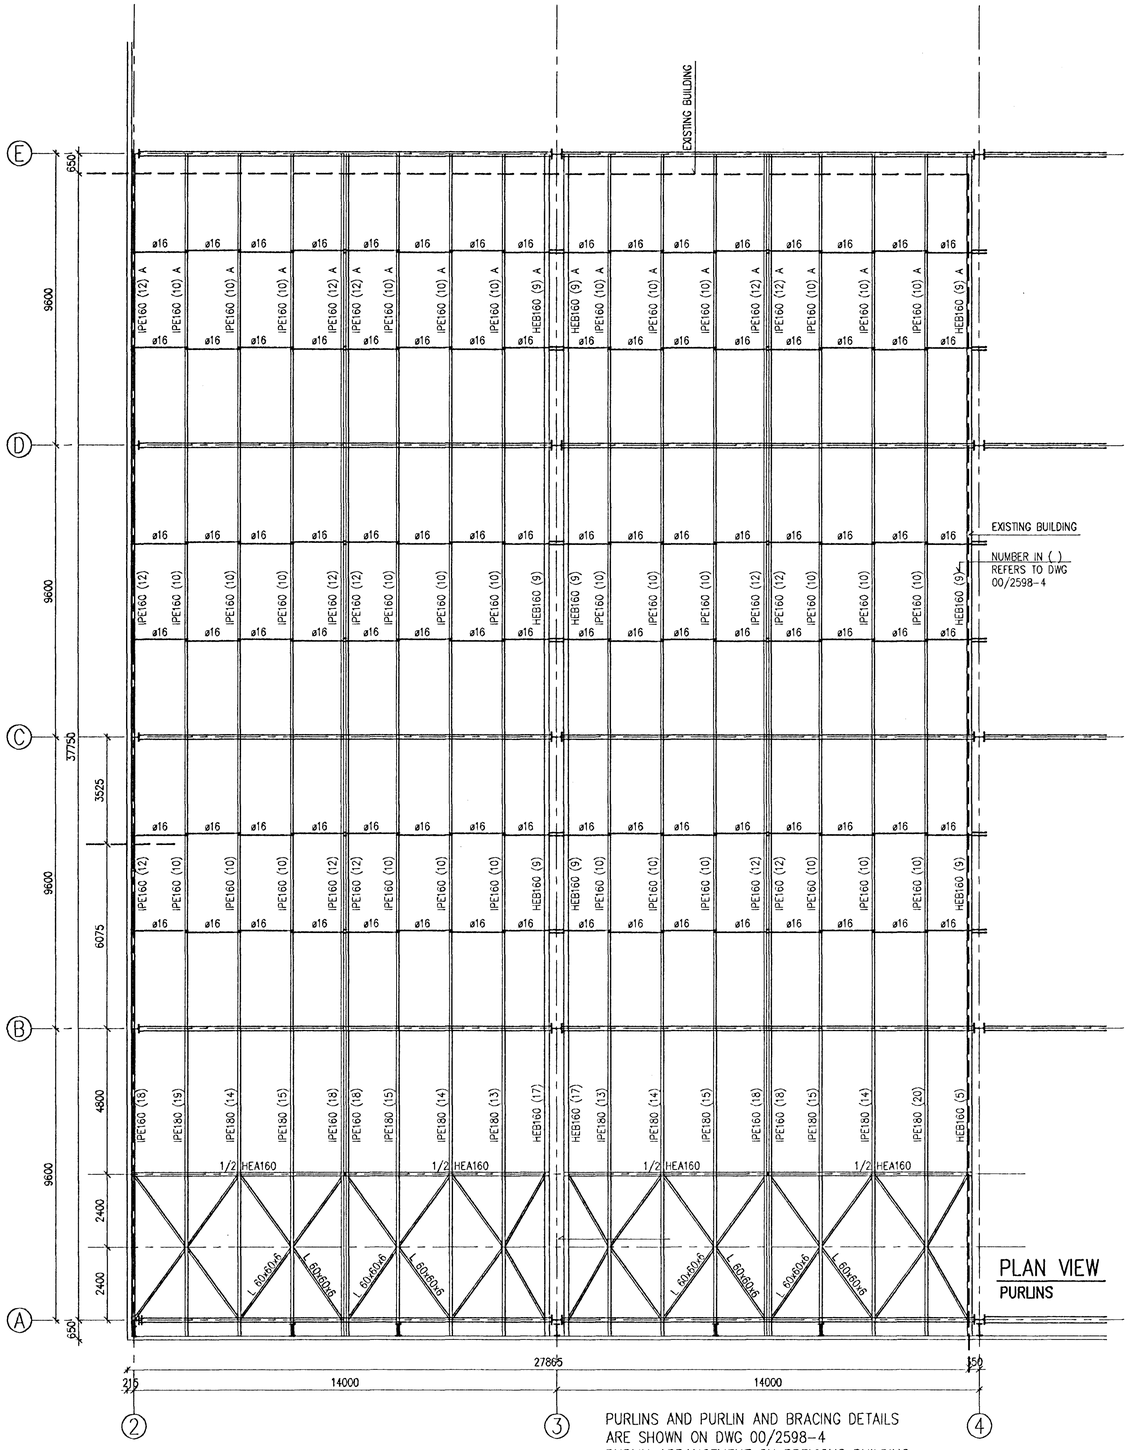


PLAN VIEW
PURLINS

PURLINS AND PURLIN AND BRACING DETAILS
ARE SHOWN ON DWG 00/2598-4
PURLIN ARRANGEMENT ON PREVIOUS BUILDING
IS SHOWN ON DWG 00/2598-5

PLAN VIEW
COLUMNS AND TRUSSES

1:100
1 0 2 4 6 8 10 m

| REV. NO. | DATE | REVISION | BY | APP. |
|---|---|---|---|---|
| | | | | |

| REV. NO. | DATE | REVISION | BY | APP. |
|---|---|---|---|---|
| | | | | |

NOTES

REFERENCE DRAWING

DRAWING NUMBER

This drawing is our property and given for personal use only. It may not be copied or made available to others without our permission. The receiver is responsible for any misuse.

VST CONSULTING ENGINEERS Ltd.
Armula 4 108 Reykjavik Iceland
Tel:+354 569 5000 Fax:+354 569 5010

95.120 – 26.083

ICELANDIC ALUMINIUM COMPANY LTD.

| | | |
|---|---|---|
| DRAWN | MAY 1996 | KS |
| APPROVED | MAY 1996 | KS |
| PROCESS | MAY 1996 | NB |
| PROJECT | MAY 1996 | NB |
| SCALE | 1:100 | FORMAT A1 |

SWITCHYARD AND MAIN SUBSTATION
STRUCTURAL STEEL
COLUMNS, BEAMS AND PURLINS
PLAN VIEW

ALUSUISSE ALESA
ALUSUISSE ENGINEERING LTD. ZURICH SWITZERLAND
ISAL
ICELANDIC ALUMINIUM CO. LTD

79000 – 35383
188.383
REVISION 0

30-MAY-1996 I:\{95-1XX}\95120\DWG\DWG-S\AL-SY083.DWG