BASEMENT WALL BY AXIS DE. 1:20
ACCESS TO NEW UTILITIES TUNNEL.

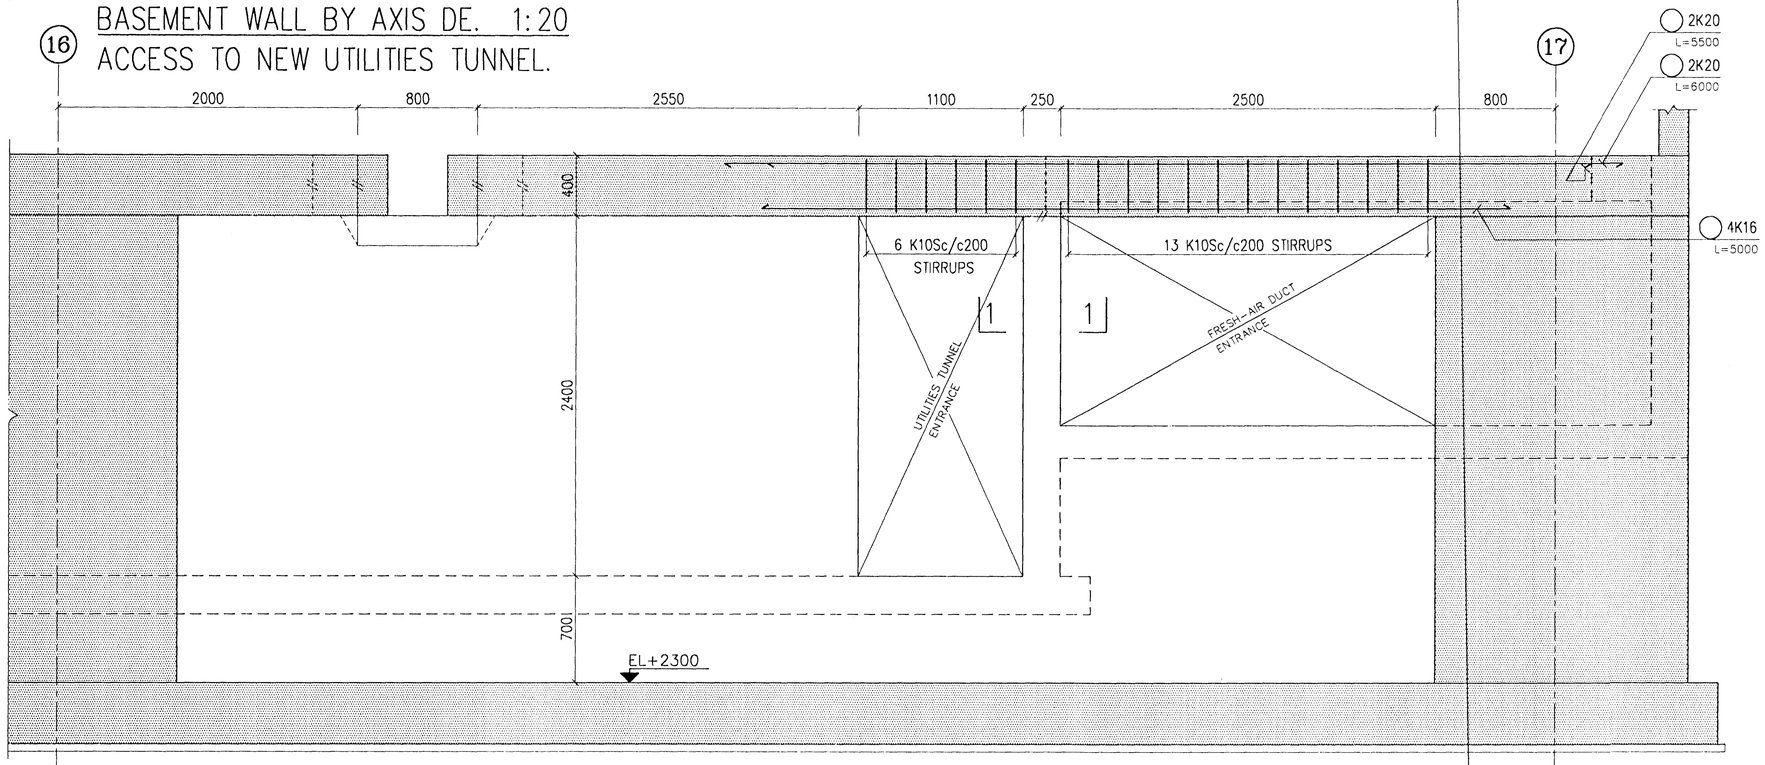

1-1. 1:20

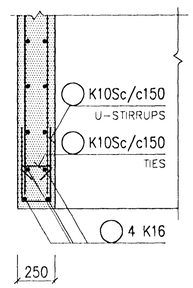

TEST PIT. PLAN. 1:20

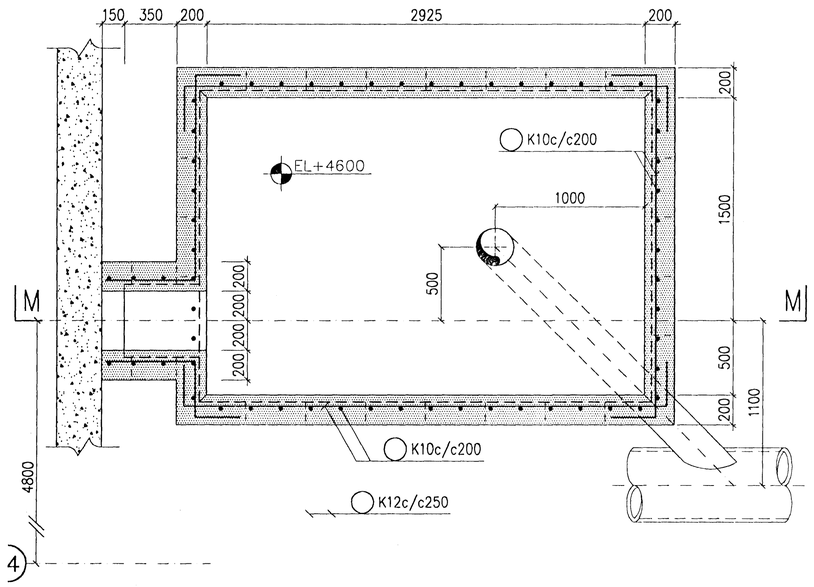

M-M. 1:20

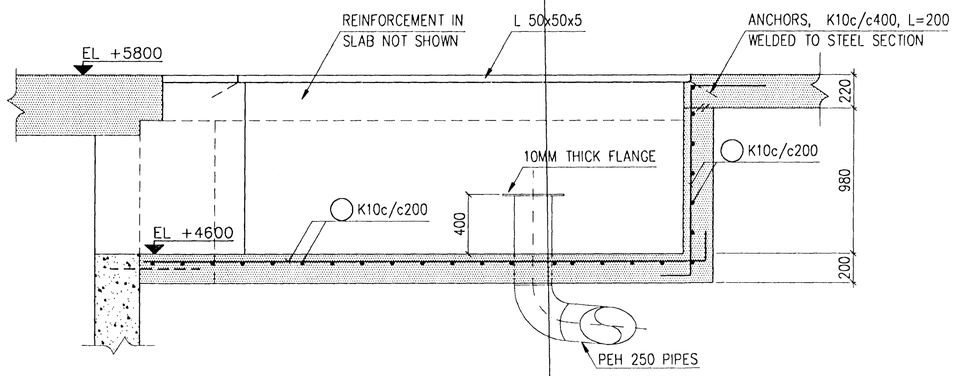

REVISION	BY	APP.	REV. NO.	DATE	REVISION	BY	APP.
)	UH						
'OR CONSTRUCTION	UH						

NOTES

REFERENCE DRAWING

DRAWING NUMBER

This drawing is our property and given for personal use only. It may not be copied or made available to others without our permission. The receiver is responsible for any misuse.

ICELANDIC ALUMINIUM COMPANY LTD.

DRAWN	16.12.96	HHH	
APPROVED	16.12.1996	UH	
PROCESS			
PROJECT			
SCALE 1:50			FORMAT A1

STRUCTURAL
CASTHOUSE EXTENSION
TEST PIT.
BASEMENT WALL BY AXIS DE.

ALUSUISSE ALESA
ALUSUISSE ENGINEERING LTD. ZURICH SWITZERLAND

VERKFRAEDISTOFAN ONN SF.
TAEKNITHJONUSTAN SF.

79000-34220 REVSION 1

193.420 A