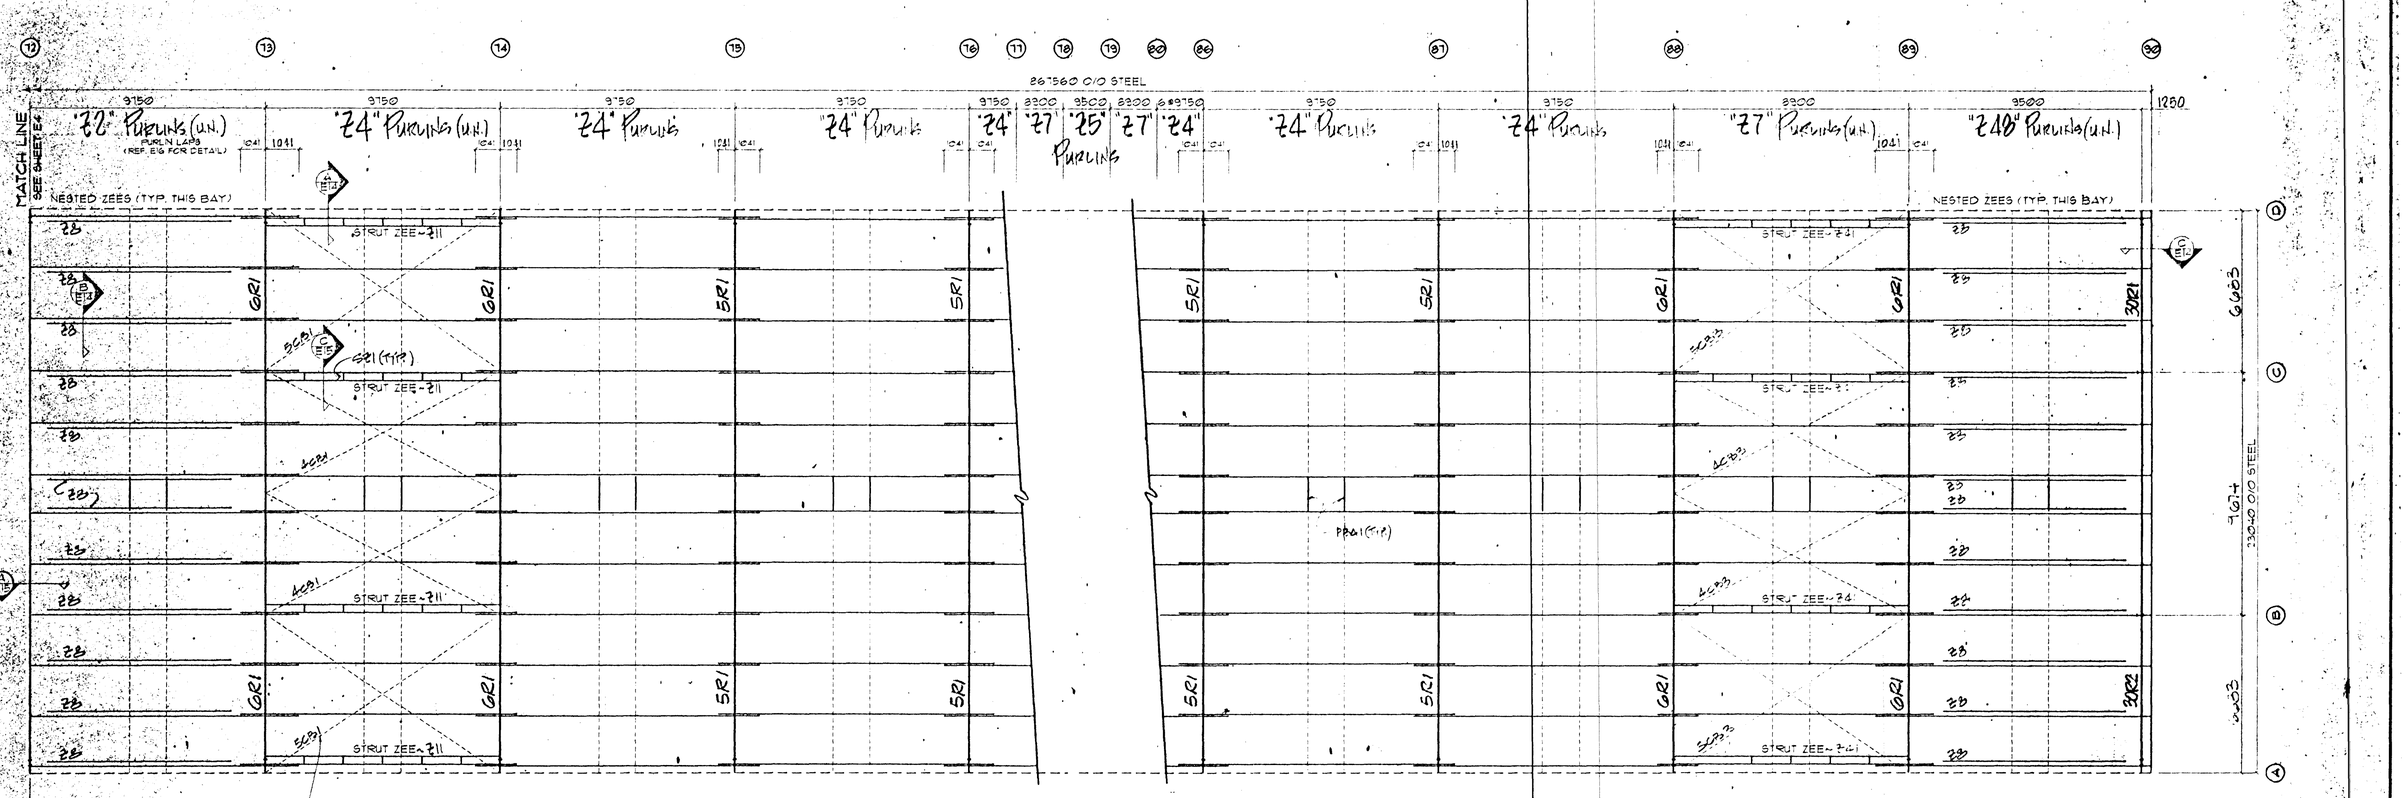

ROOF FRAMING PLAN

PHASE 5

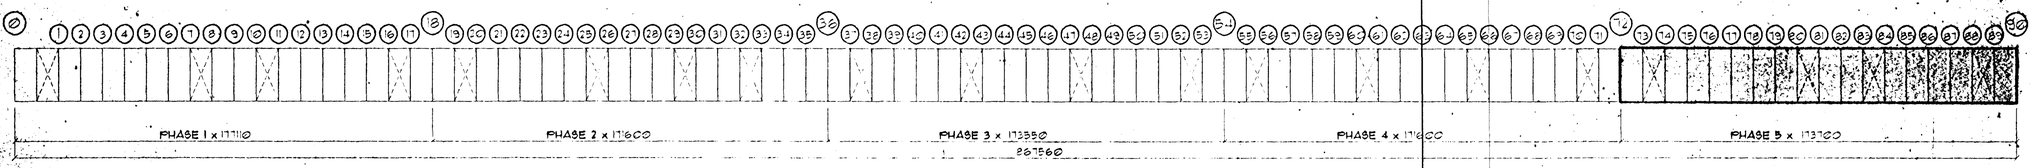

KEY PLAN

[ ] DENOTES BRACED BAY

ERECTOR NOTE:
ERECT STEEL WITH PIECE MARKS CORRESPONDING TO LOCATION OF PIECE MARKS ON ERECTION DRAWINGS.

ERECT AND PLUMB BAYS PROGRESSIVELY TO INSURE OVERALL WIDTH AND LENGTH IS MAINTAINED.

CUSTOMER NOTE:
REFERENCE KEY PLAN FOR CROSS BRACING & STRUT ZEE LOCATIONS

CROSS BRACING & STRUT ZEES ARE TO BE LOCATED IN THE SAME BAY

BOLT DIAMETER LEGEND		ISSUE	REV. DESCRIPTION	DATE	BY / CHK
½" = 12.70mm	⅞" = 22.23mm	A	APPROVAL	03-22-96	
⅝" = 15.88mm	1" = 25.40mm	O	CONSTRUCTION	6-11-96	ER
¾" = 19.05mm	1¼" = 31.75mm				

NOTE: ALL CONNECTION BOLTS ARE A307 ½" x 1¾mm LONG UNLESS NOTED.

U.S.A.
UNITED STRUCTURES OF AMERICA INC
1811 BUSHWICK HOUSTON TEXAS 77039 (713) 442-8124

DESCRIPTION: ERECTION PLAN - ROOF FRAMING
CUSTOMER: ÍSTAK HF
LOCATION: STRAUMSVÍK, ICELAND
BUYER NO.:

DRAWING BY	DATE	CHECK BY	DATE
JD/RRN	03-15-96		4/16/96
JOB # 19547	LOADS: SEE COVER	DRAWING # E5	ISSUE O

MANUFACTURING 4-12-96
ERECTION
ENGINEERING CP

FOR CONSTRUCTION

ISAL DWG. NO. 185.965 5012BA2654 PHASE 5