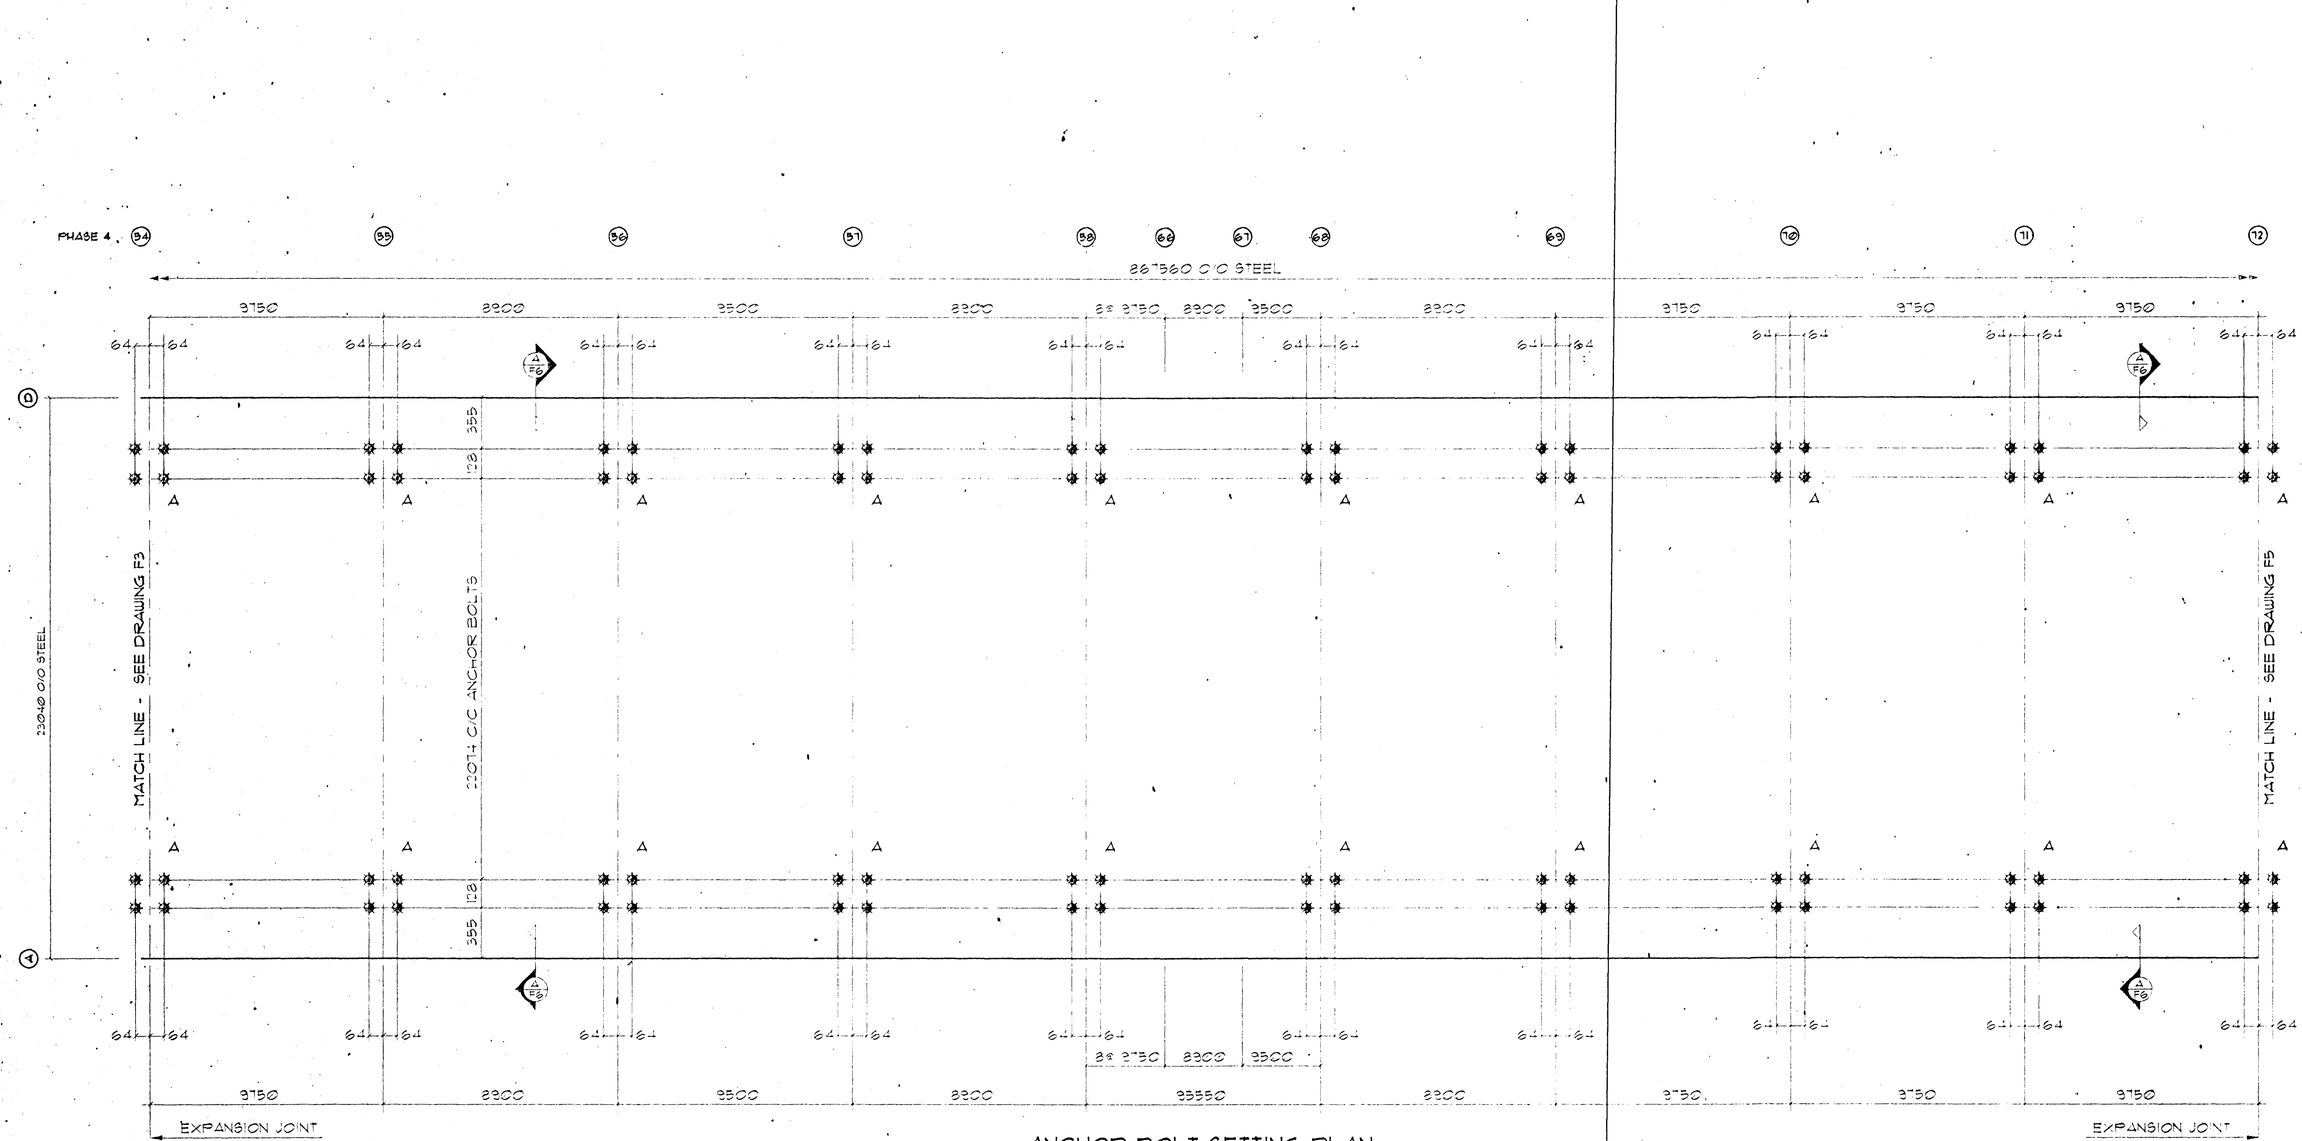

ANCHOR BOLT SETTING PLAN
PHASE 4

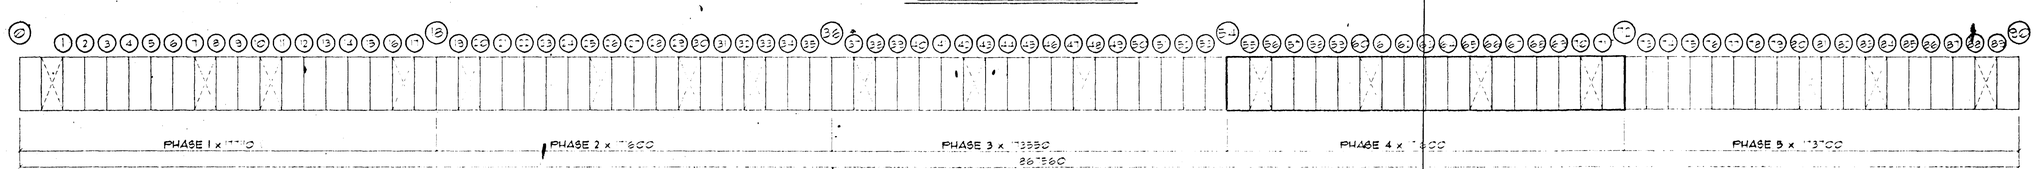

KEY PLAN

[ ] DENOTES BRACED BAY

NOTE:
SEE DRAWING F6 of 6 FOR REACTIONS, BASE PLATE DETAILS AND SECTIONS.

HARRAHARJORDUN 4-12-97
SYDDIN GRAFJUTTRUNI
AGREE

FOR CONSTRUCTION

ISAL DWG. NO. 185.997 5012BA2651

ISSUE	REV. DESCRIPTION	DATE	BY / DSN
A	APPROVAL	03-27-96	
C	CONSTRUCTION	[illegible]	

U.S.A.
UNITED STRUCTURES OF AMERICA INC
92 BUSCHONG
HOUSTON, TEXAS 77039
713-442-8247

DESCRIPTION: ANCHOR BOLT PLAN - PHASE 4
CUSTOMER: ISTAK HF
LOCATION: STRAUMSVIK, ICELAND
BUYER NO.:

DRAWING BY	DATE	CHECK BY	DATE
RRN	03-16-96	[illegible]	5-14-96
JOB # 18547	LOADS SEE COVER	DRAWING # F4	ISSUE 0