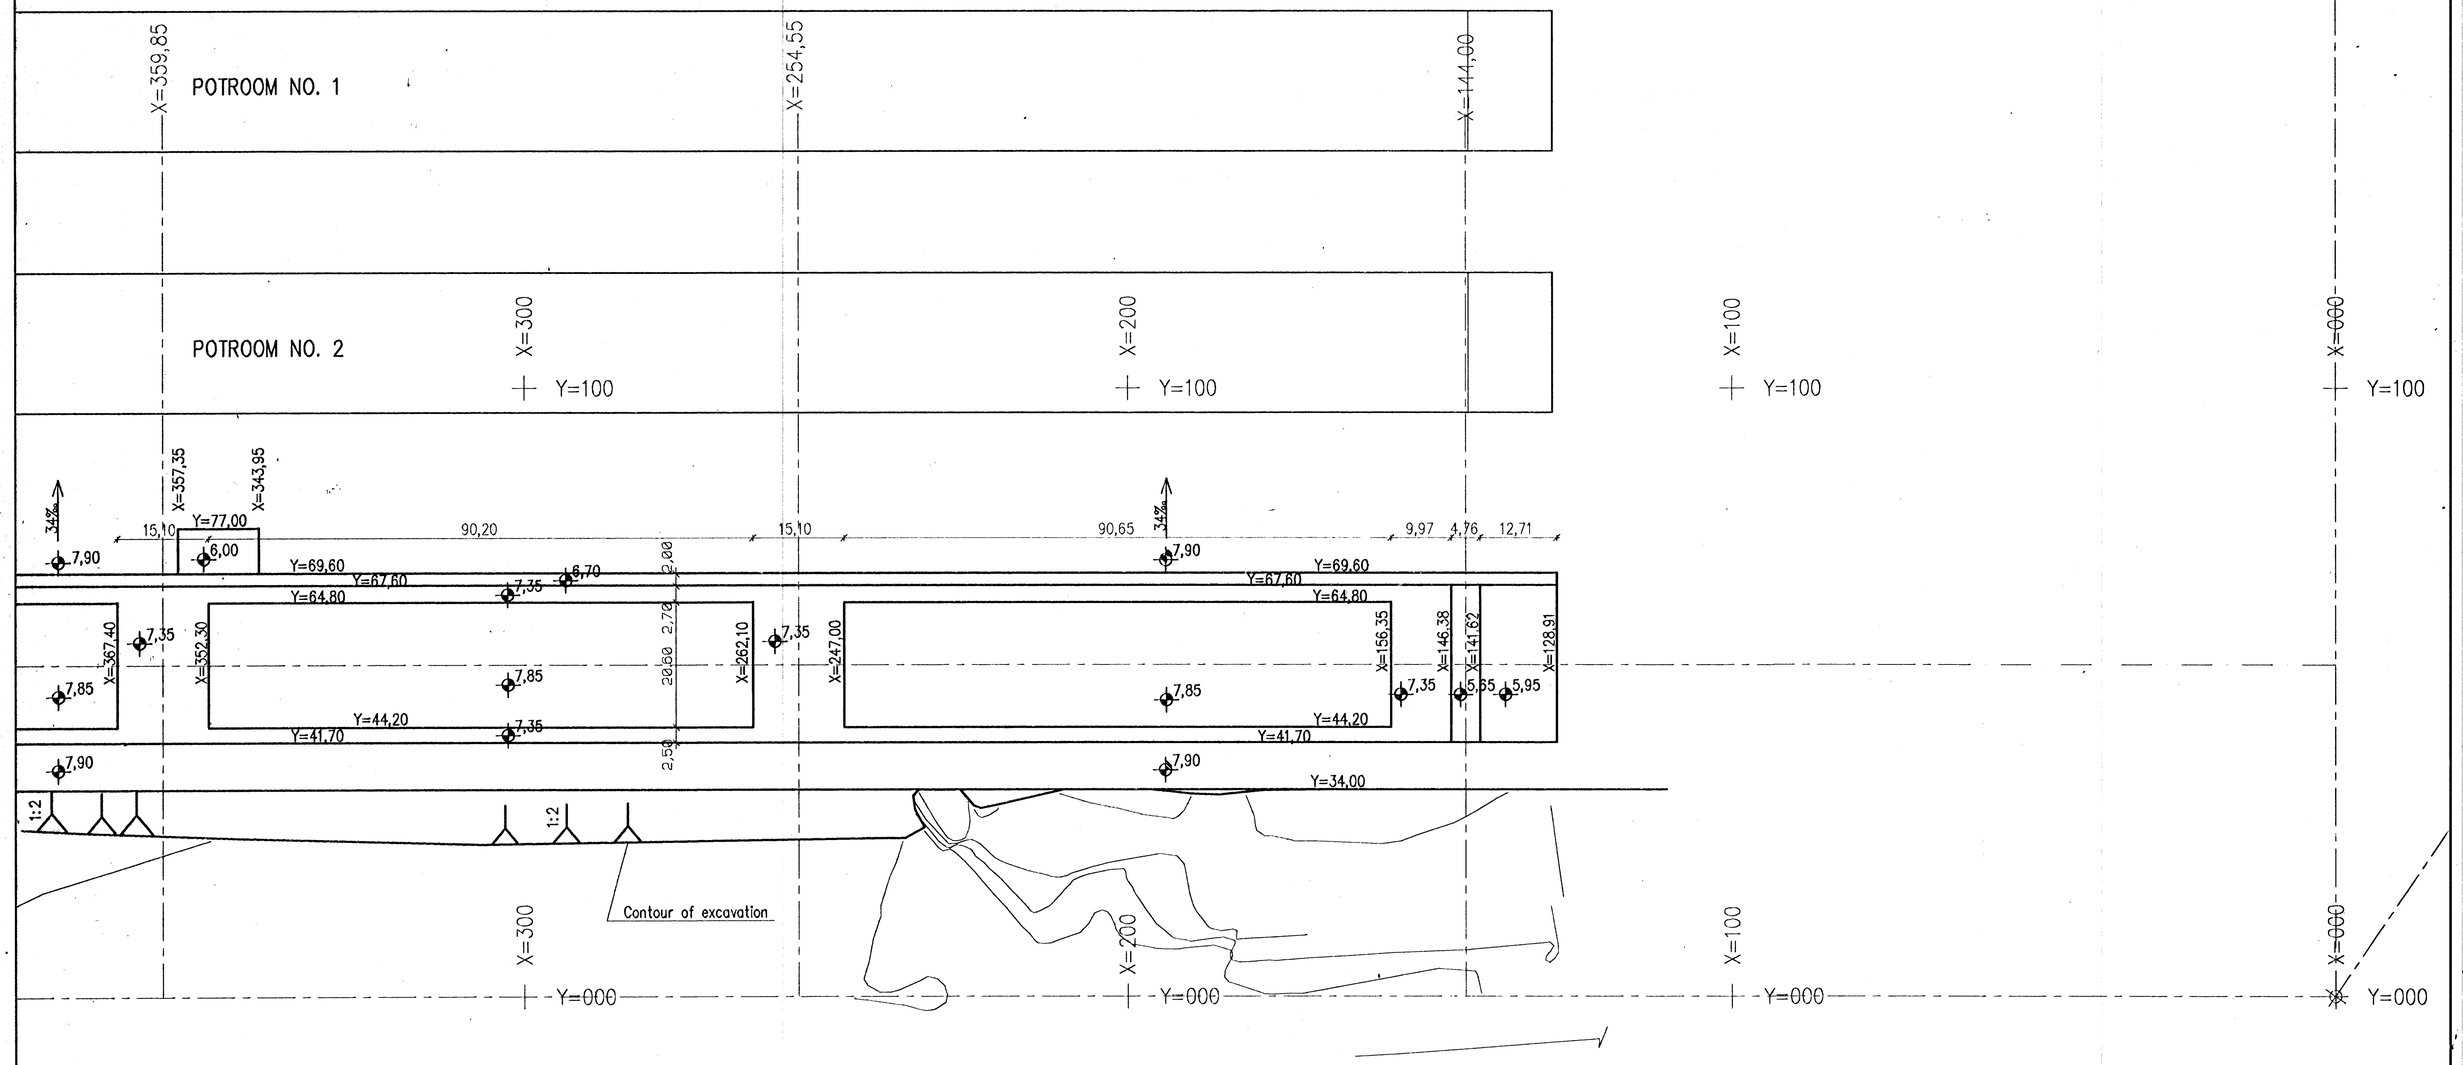

LEGEND

Elevations are in metres in Hafnarfjordur height system.
Coordinates x,y are in metres in a local coordinate system.

1:500 10 0 10 20 30 40 50 m

HAFNARFJÖRDUR
BYGGINGAFULLTRÚINN 29/1 '96
AFGREITT

REV. NO.	DATE	REVISION	BY	APP.	REV. NO.	DATE	REVISION	BY	APP.	NOTES	REFERENCE DRAWING	DRAWING NUMBER
1	23.11.1995	Approved for construction	ÖSS	N.I.								

This drawing is our property and given for personal use only. It may not be copied or made available to others without our permission. The receiver is responsible for any misuse.

VST CONSULTING ENGINEERS Ltd.
Armula 4 108 Reykjavik Iceland
Tel: +354 569 5000 Fax: +354 569 5010

95.120 – 11.103

ICELANDIC ALUMINIUM COMPANY LTD.

DRAWN	20.OCT.95	QSS
APPROVED	20.OCT.95	QSS
PROCESS	20.OCT.95	NI
PROJECT	20.OCT.95	NI
SCALE	1:500	FORMAT A1

POTROOM NO. 3
EARTHWORK
EXCAVATON PLAN 1/3

ALUSUISSE ALESA
ALESA
ALUSUISSE ENGINEERING LTD.
ZURICH SWITZERLAND

79000–32003

REVISION 1

ISAL
ICELANDIC ALUMINIUM CO. LTD

186.503

07-NOV-1995 I:\[95-1XX]\95120\DWG\DWG-E\AL-E103.DWG