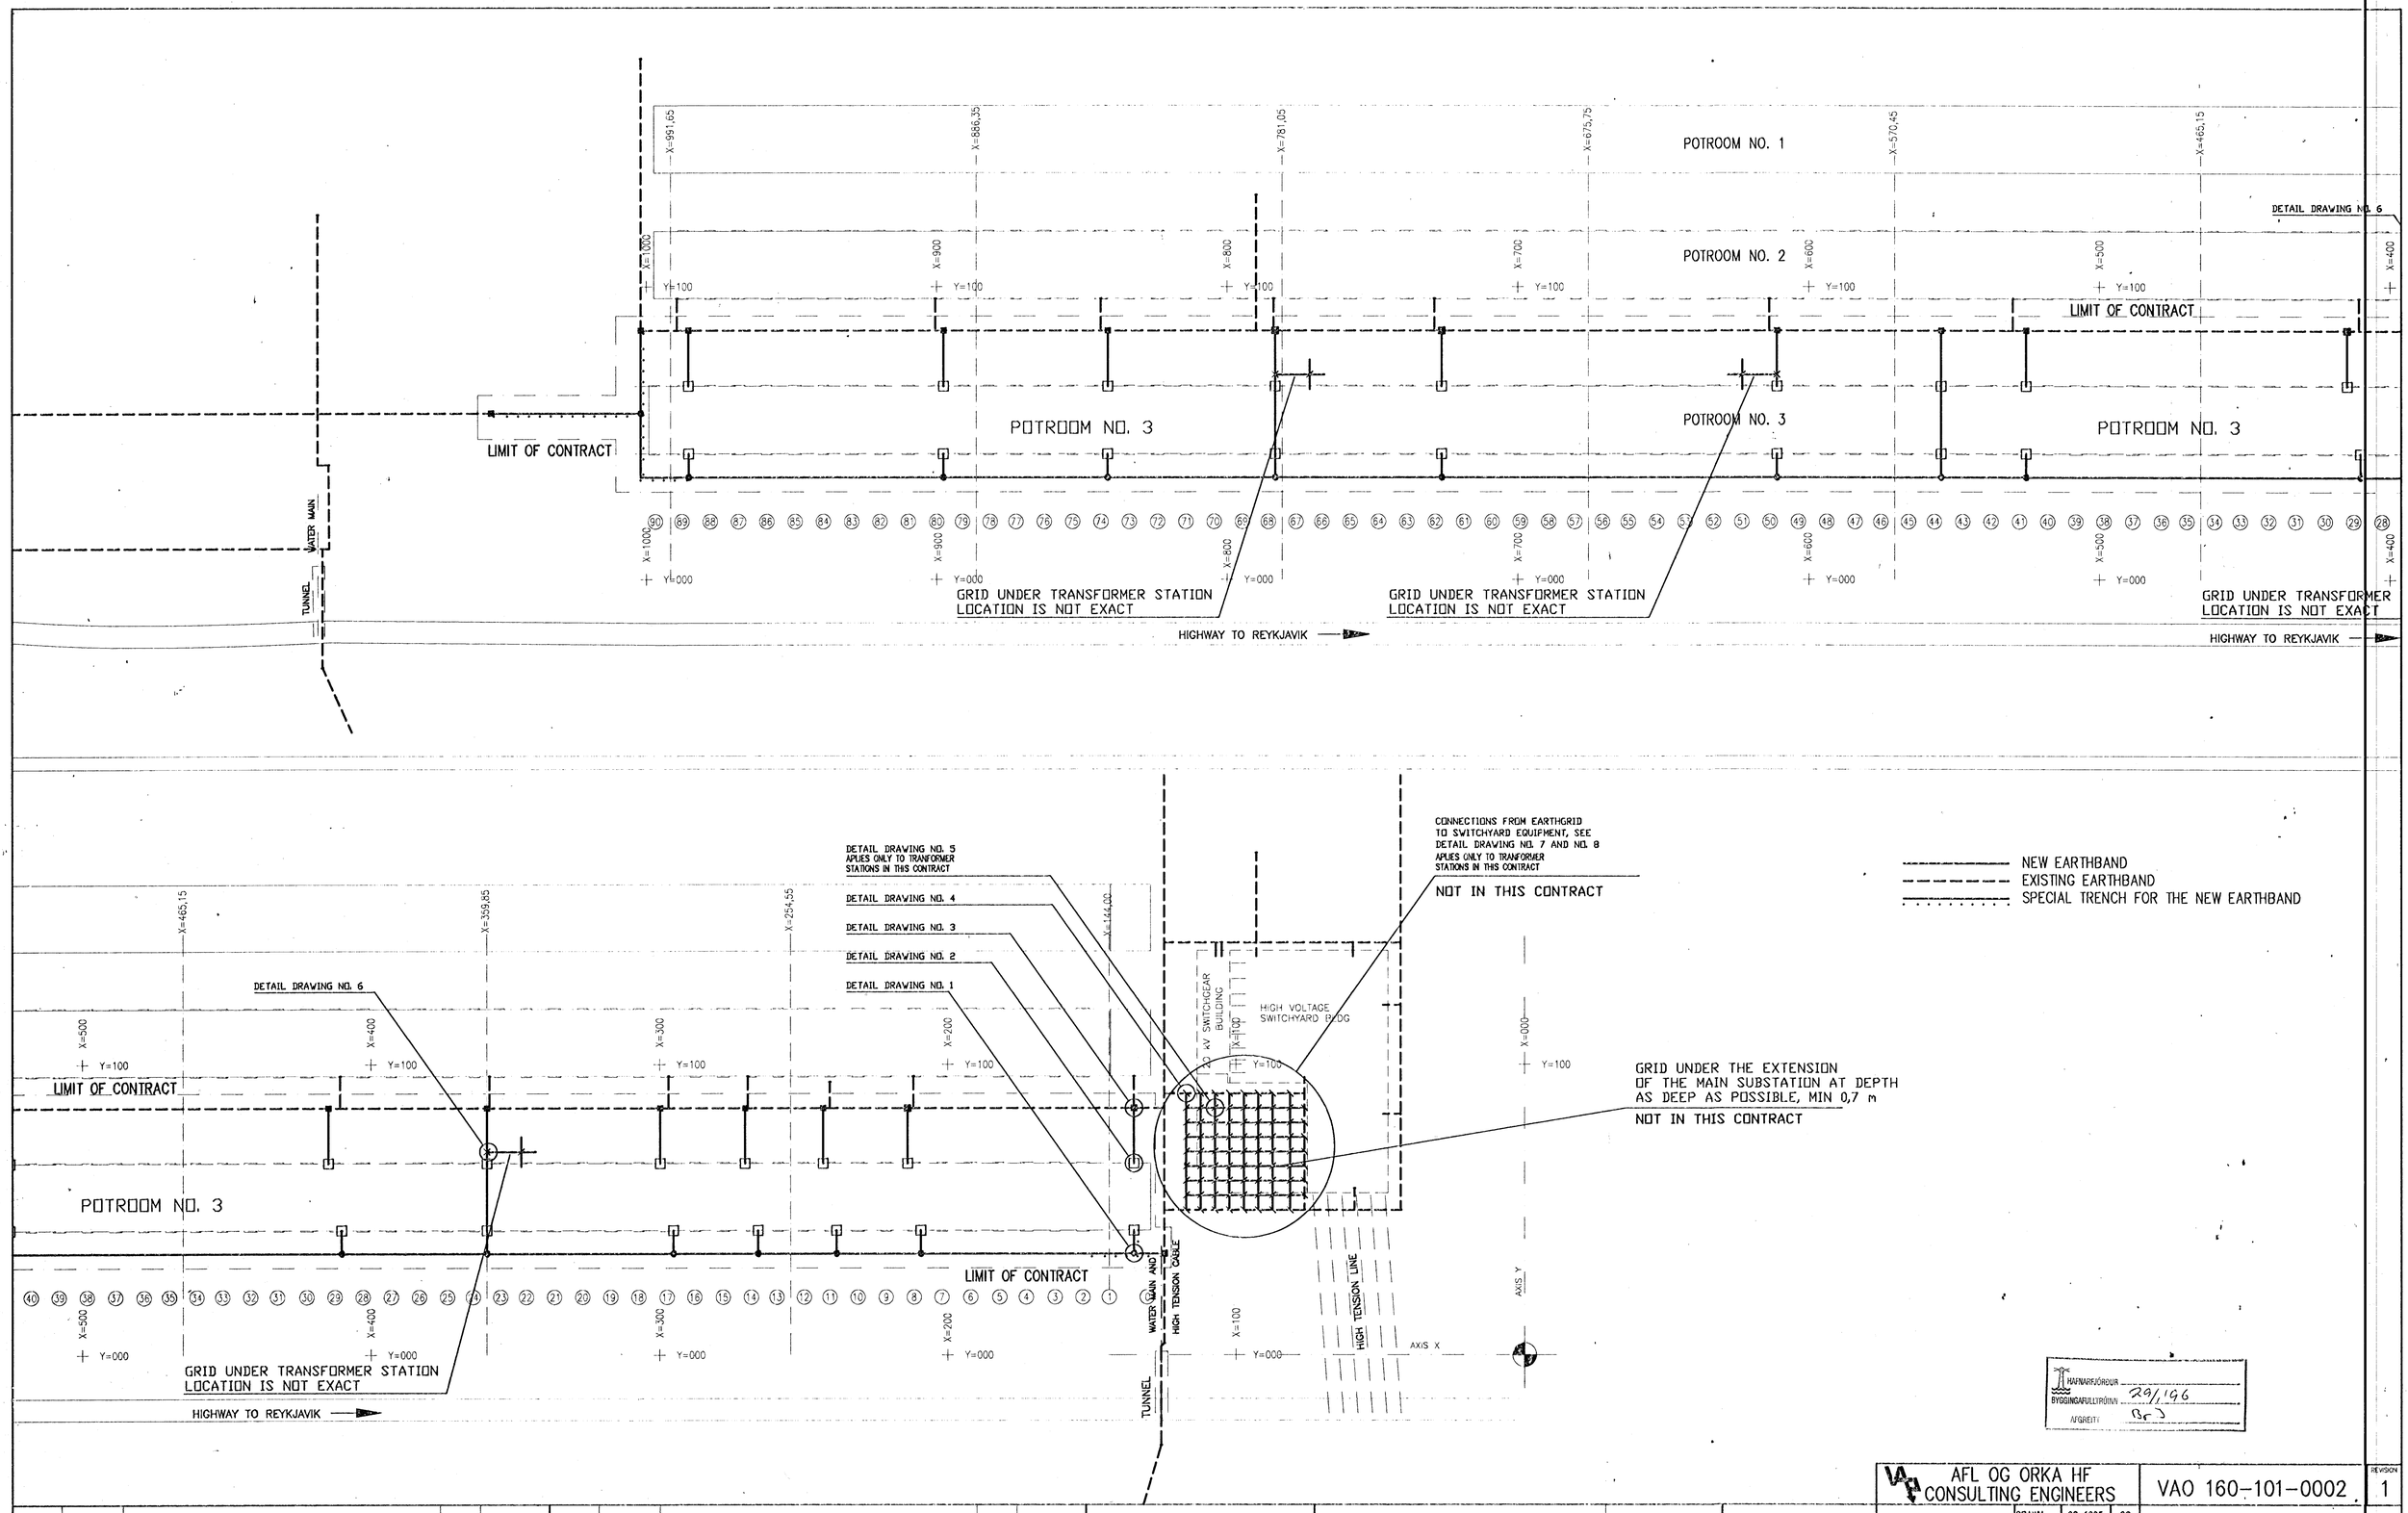

HAFNARFJÖRÐUR
BYGGINGARFULLTRÚINN 29/196
AFGREITT: BC

REV. NO.	DATE	REVISION	BY	APP.	REV. NO.	DATE	REVISION	BY	APP.	NOTES
1	23.11.1995	APPROVED FOR CONSTRUCTION	GG	PKS						

REFERENCE DRAWING	DRAWING NUMBER
EARTHBAND SYSTEM, GENERAL LAYOUT	VAO 160-101-0001
EARTHBAND SYSTEM, DETAIL DRAWINGS	VAO 160-101-0003

This drawing is our property and given for personal use only. It may not be copied or made available to others without our permission. The receiver is responsible for any misuse.

AFL OG ORKA HF CONSULTING ENGINEERS

VAO 160-101-0002 | REVISION 1

ICELANDIC ALUMINIUM COMPANY LTD.

DRAWN	08-1995	GG
APPROVED	08-1995	PKS
PROCESS	08-1995	KKS
PROJECT	08-1995	KKS
SCALE	1:1000	FORMAT A1

POTROOM NO. 3
EARTHBAND-SYSTEM
LAYOUT OF GRID EXTENSION

ALUSUISSE ALESA — ALESA ALUSUISSE ENGINEERING LTD. ZURICH SWITZERLAND

ISAL — ICELANDIC ALUMINIUM CO. LTD.

189.202