F2/102 40 pieces.

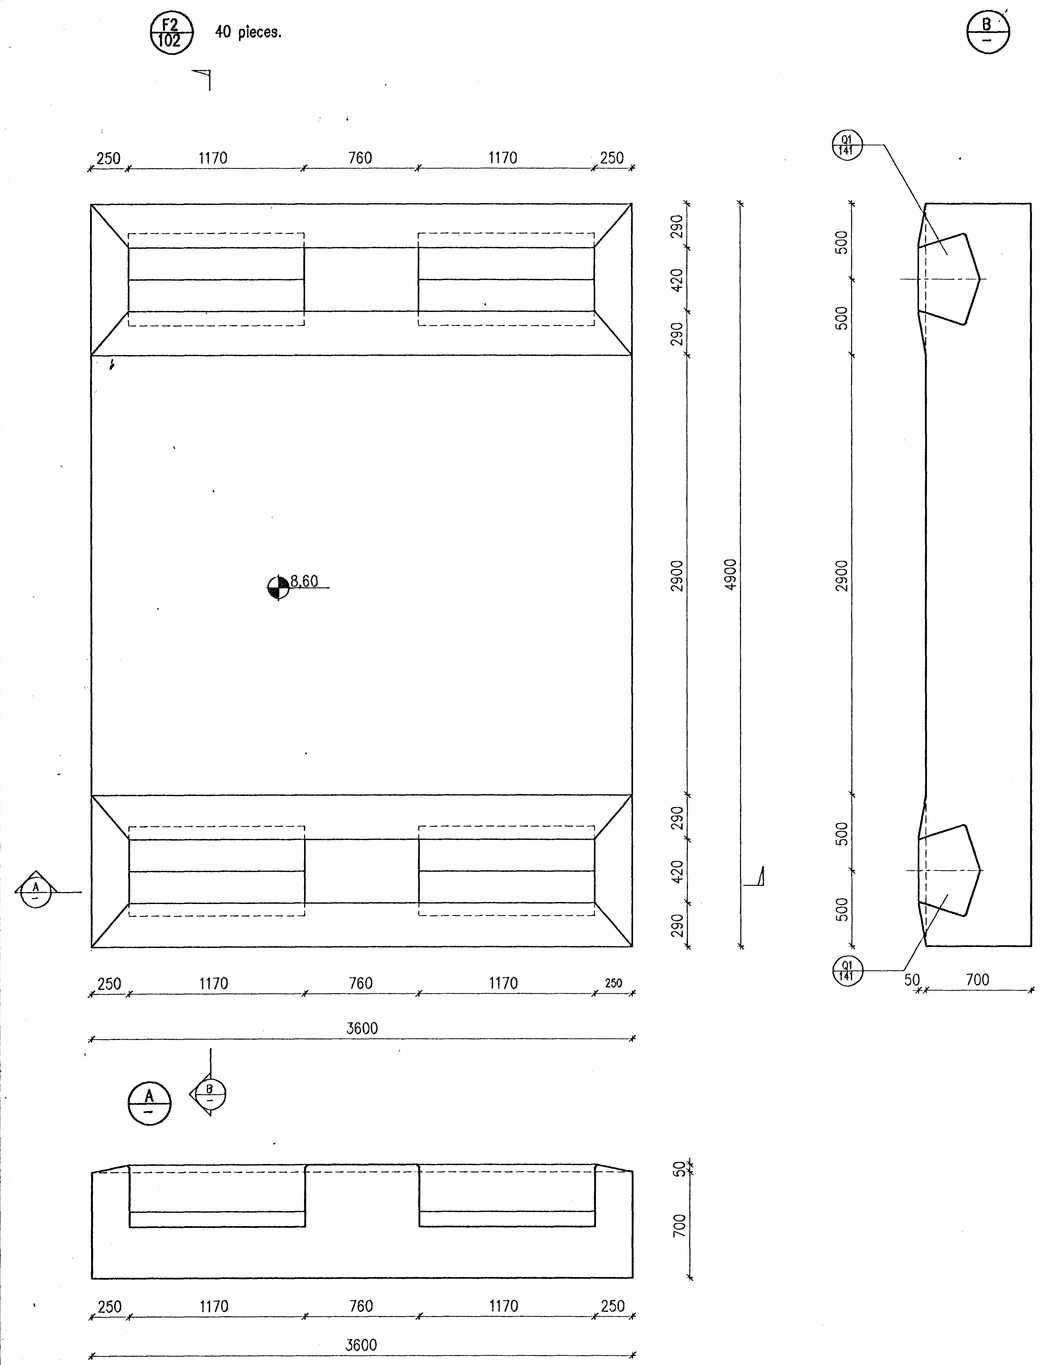

F4/102 32 pieces

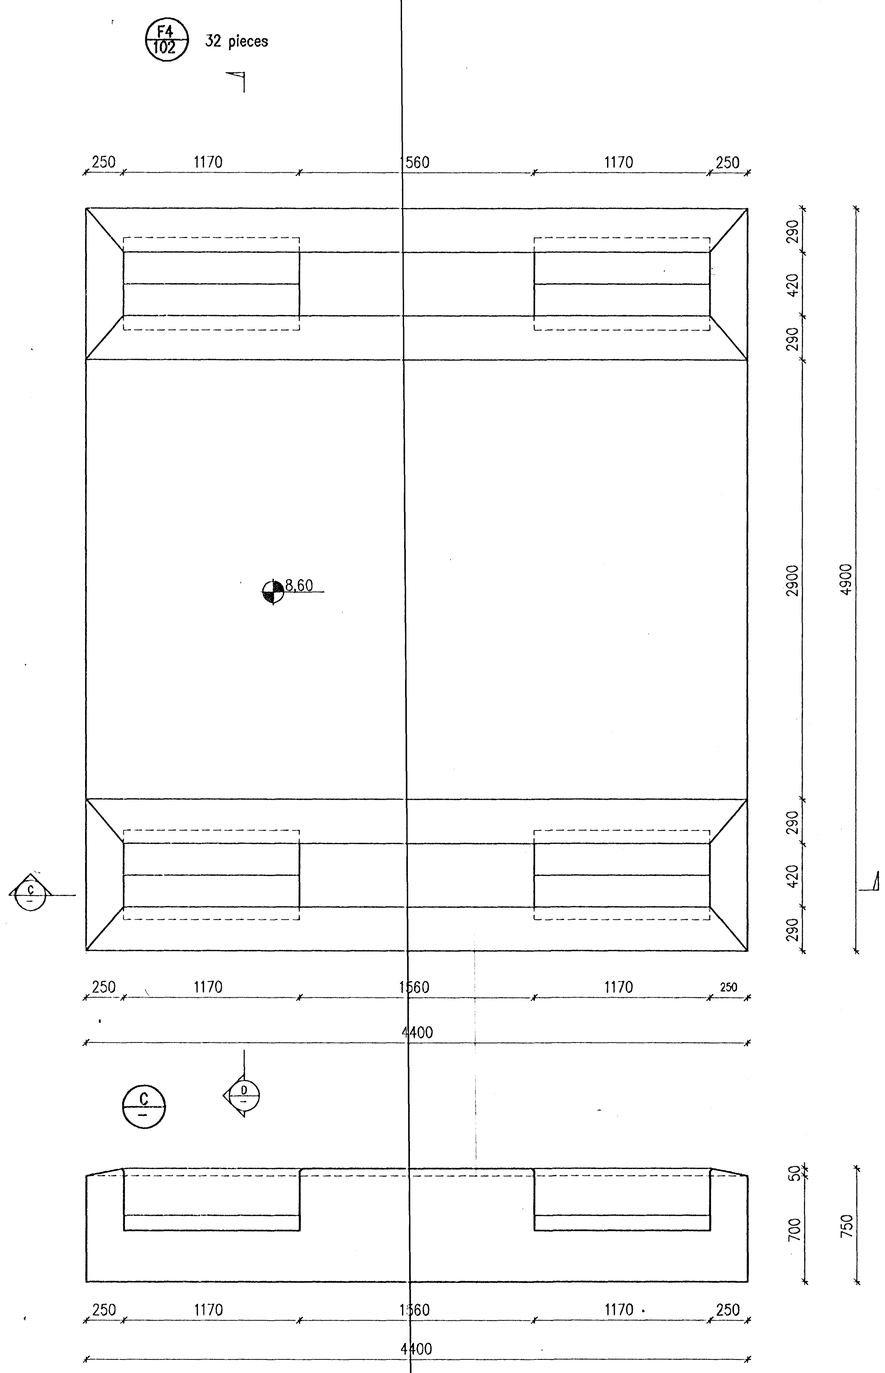

HANNARÁSGRÁUR
BYGGINGARFULLTRÚIN
AFGREITT 20/1 96

CONCRETE: C30/37-38-S2

1:20
1000 0 1000 2000 mm

REV. NO.	DATE	REVISION	BY	APP.
1	1996.01.02	APPROVED FOR CONSTRUCTION		N.I.

NOTES

REFERENCE DRAWING

DRAWING NUMBER

This drawing is our property and given for personal use only. It may not be copied or made available to others without our permission. The receiver is responsible for any misuse.

VST CONSULTING ENGINEERS Ltd.
Ármúla 4 108 Reykjavík Iceland
Tel: +354 569 5000 Fax: +354 569 5010

95.120 – 12.112

ICELANDIC ALUMINIUM COMPANY LTD.

DRAWN	95.10.28	FGS	POTROOM NO. 3
APPROVED	95.10.28	KGS	CONCRETE WORK
PROCESS	95.10.28	NI	FOUNDATION F2 & F4
PROJECT	95.10.28	NI	FORMWORK
SCALE 1:20		FORMAT A1	

ALUSUISSE ALESA — ALESA ALUSUISSE ENGINEERING LTD. ZURICH SWITZERLAND — 79000–32312 — REVISION 1

ISAL — ICELANDIC ALUMINIUM CO. LTD — 186.612

07-NOV-1995 I:\95-1XX\95120\DWG\DWG-C\AL-C112.DWG