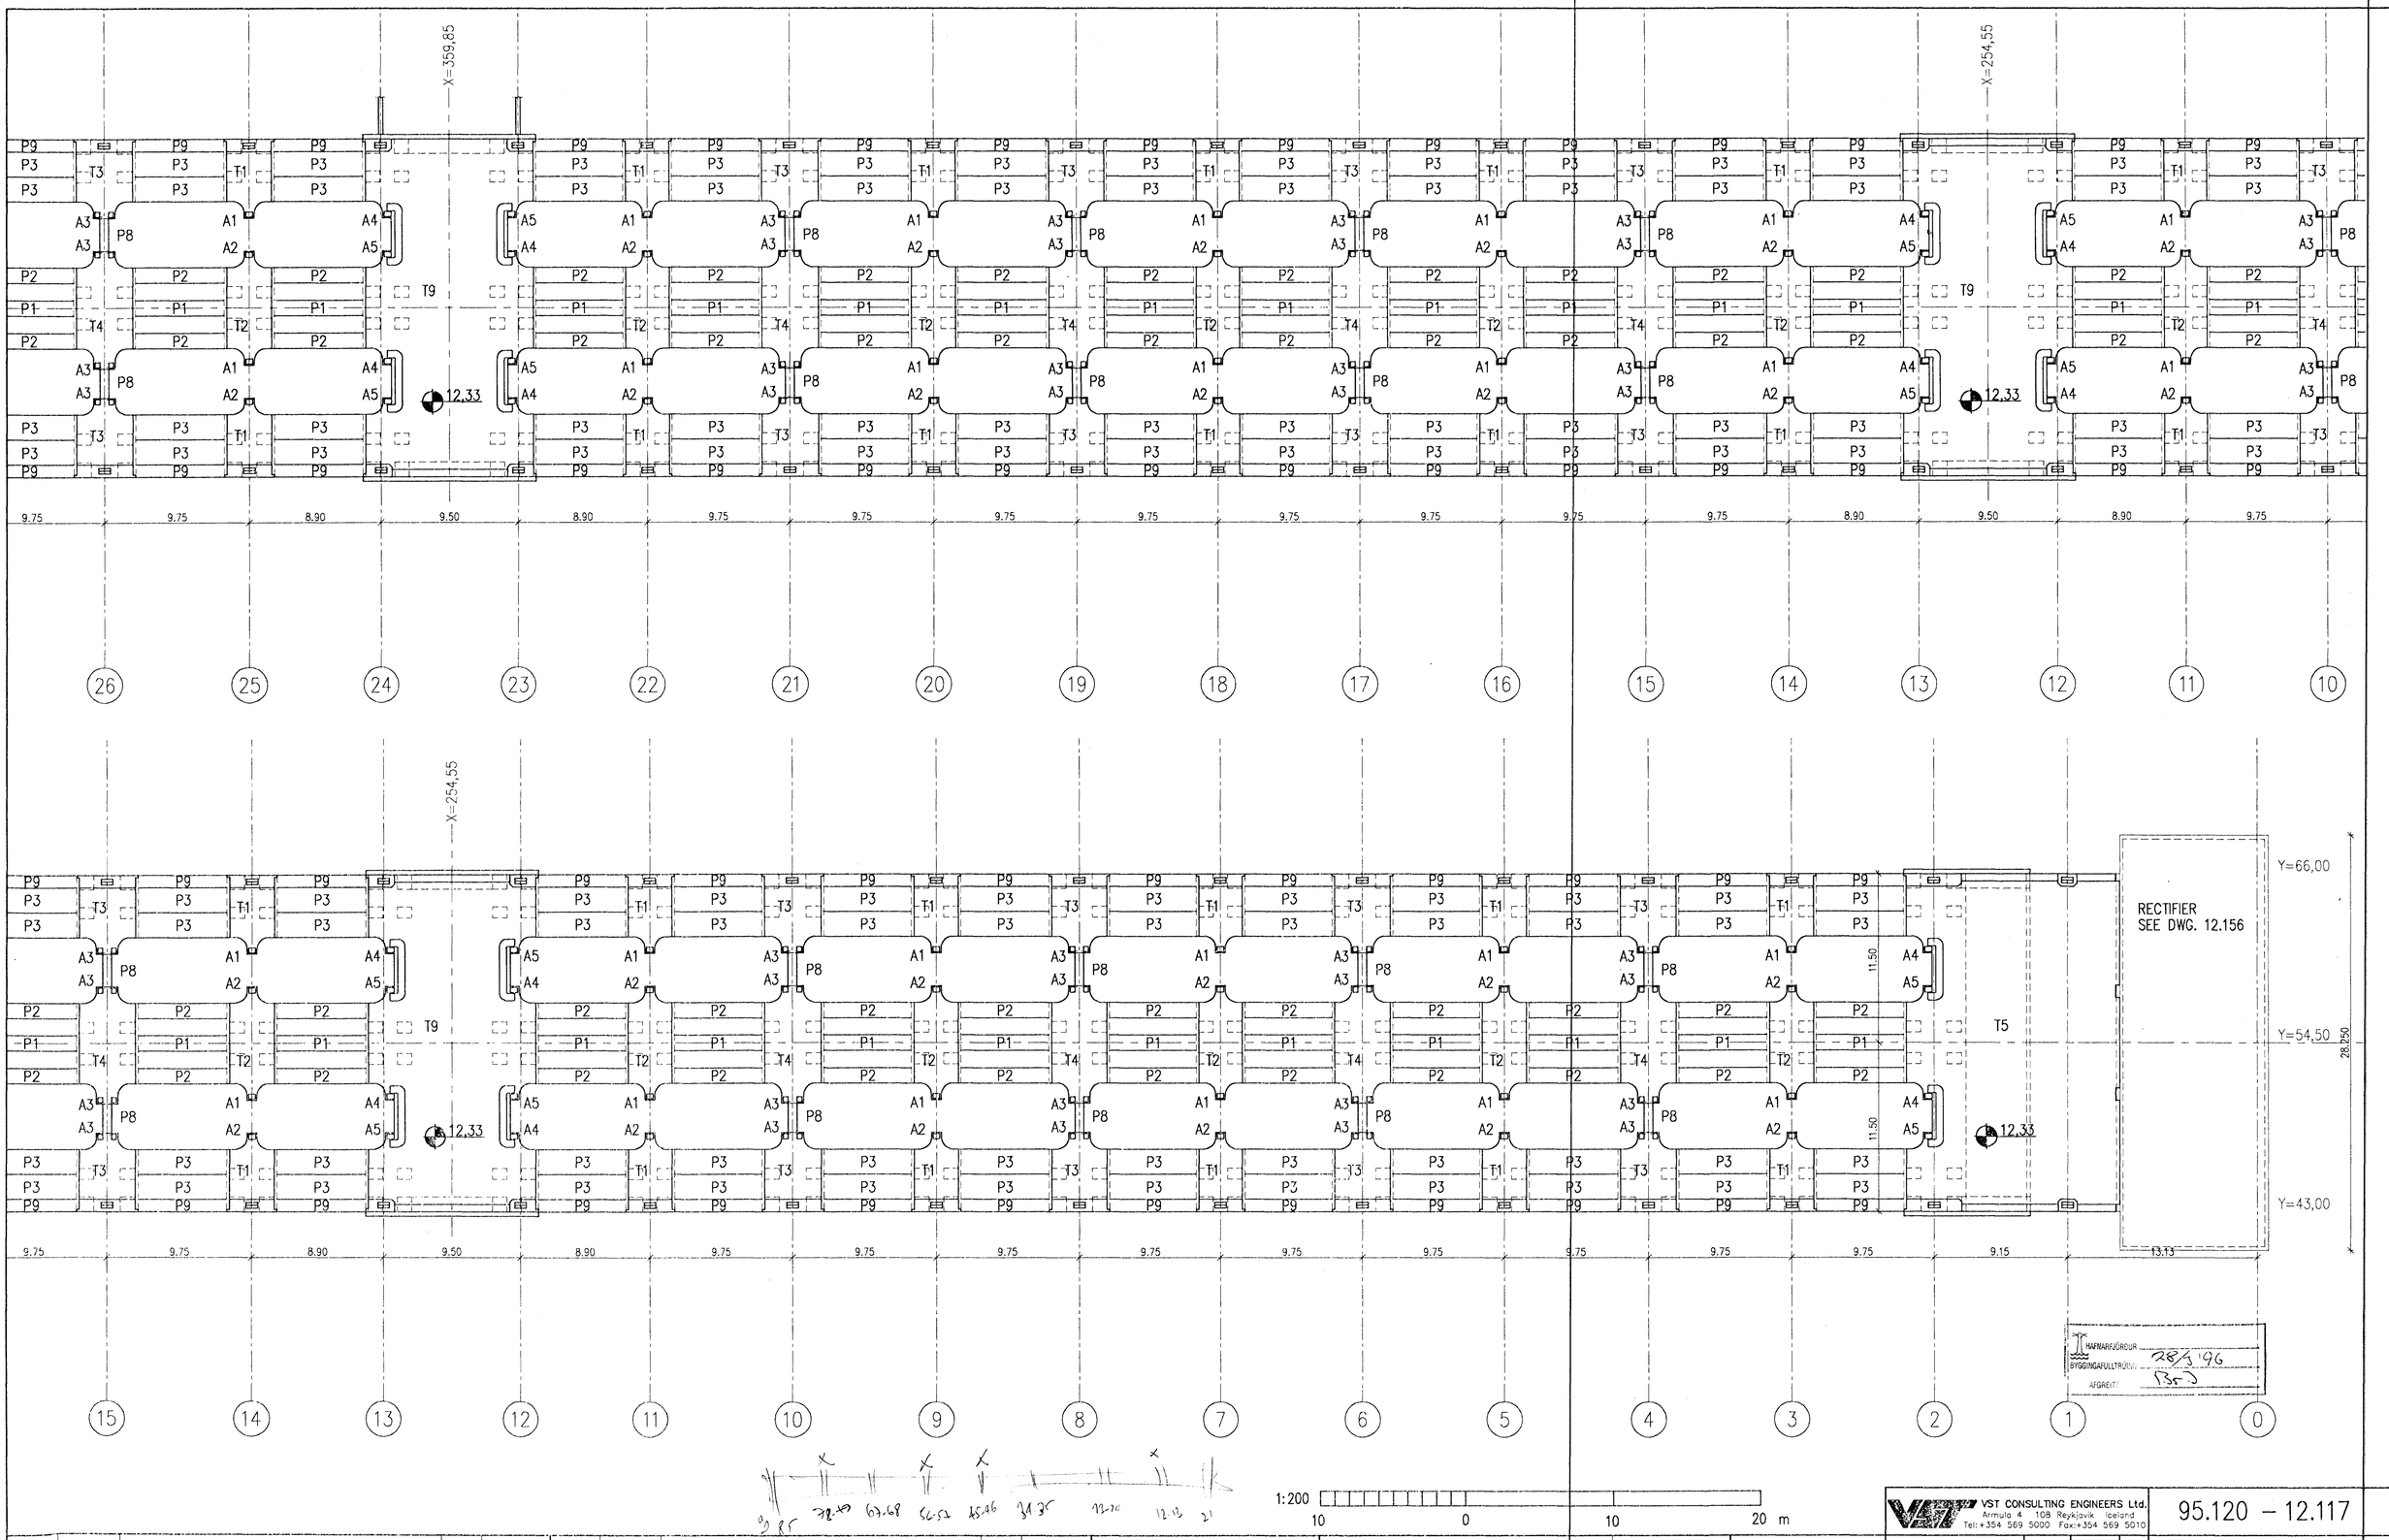

REV. NO	DATE	REVISION	BY	APP.
2	1996.03.18	RECTIFIER AREA REVISED	FGS	N.I.
1	1996.01.02	APPROVED FOR CONSTRUCTION	NI	N.I.

REV. NO.	DATE	REVISION	BY	APP.

NOTES

REFERENCE DRAWING

DRAWING NUMBER

This drawing is our property and given for personal use only. It may not be copied or made available to others without our permission. The receiver is responsible for any misuse.

VST CONSULTING ENGINEERS Ltd.
Ármúla 4 108 Reykjavík Iceland
Tel: +354 569 5000 Fax: +354 569 5010

95.120 – 12.117

ICELANDIC ALUMINIUM COMPANY LTD.

DRAWN	95.10.28	FGS
APPROVED	95.10.28	KGS
PROCESS	95.10.28	NI
PROJECT	95.10.28	NI
SCALE	1:200	FORMAT A1

POTROOM NO. 3
CONCRETE WORK
OPERATING FLOOR, PART 1/4
FORMWORK

ALUSUISSE ALESA
ALUSUISSE ENGINEERING LTD.
ZURICH SWITZERLAND

ISAL
ICELANDIC ALUMINIUM CO. LTD

79000–32317 REVISION 2

186.617

07-NOV-1995 I:\[95-1XX]\95120\DWG\DWG-C\AL-C117.DWG