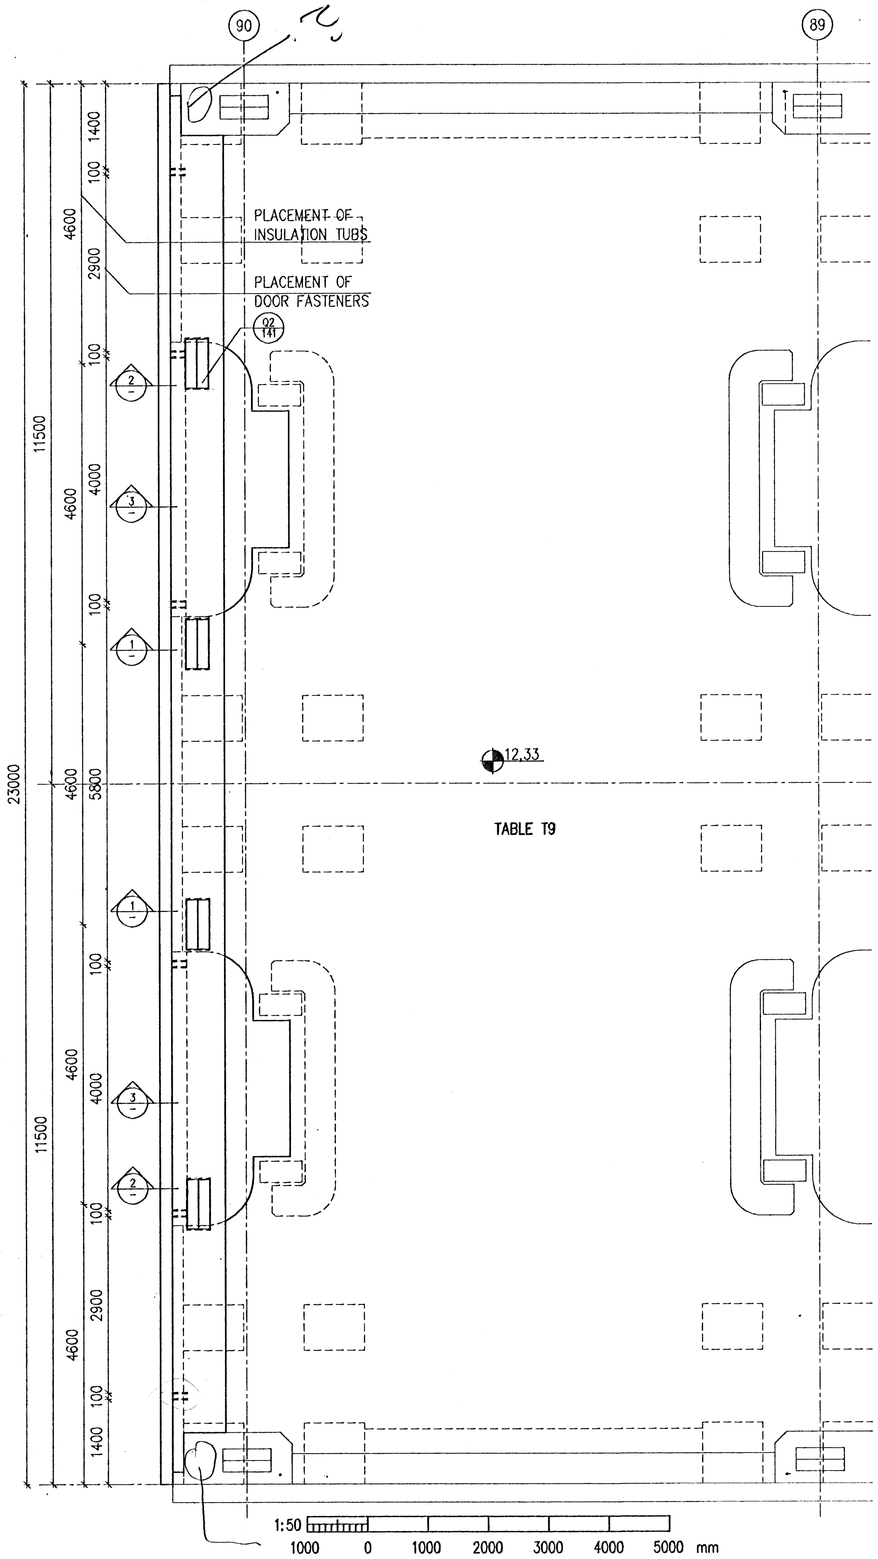

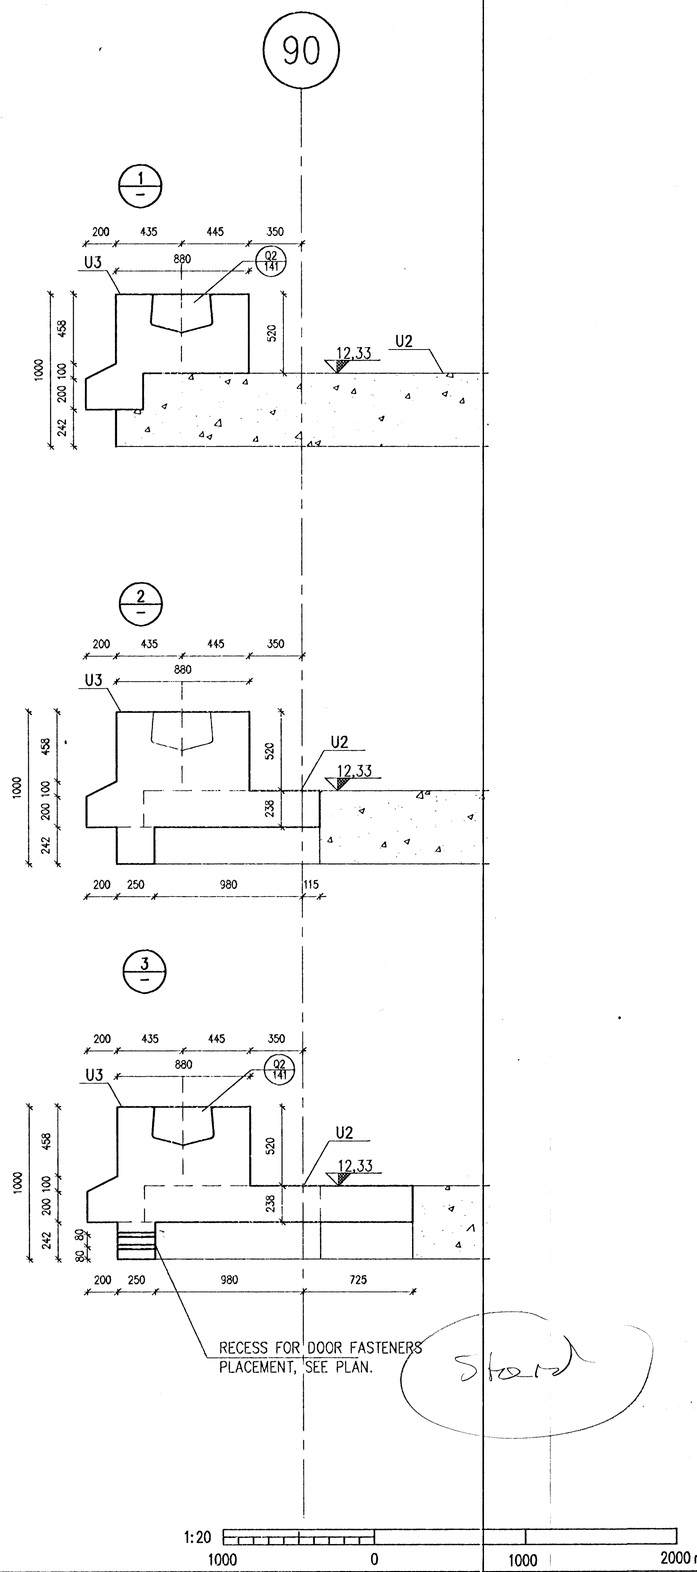

HAFNARFJÖRÐUR
BYGGINGAFULLTRÚINN 20/1 96
AFGREITT

CONCRETE: C30/37-38-S2

REV. NO.	DATE	REVISION	BY	APP.	REV. NO.	DATE	REVISION	BY	APP.
1	1996.01.02	APPROVED FOR CONSTRUCTION		N.I.					

NOTES

REFERENCE DRAWING

DRAWING NUMBER

This drawing is our property and given for personal use only. It may not be copied or made available to others without our permission. The receiver is responsible for any misuse.

VST CONSULTING ENGINEERS Ltd.
Armula 4 108 Reykjavik Iceland
Tel: +354 569 5000 Fax: +354 569 5010

95.120 – 12.132

ICELANDIC ALUMINIUM COMPANY LTD.

DRAWN	95.10.28	FGS	
APPROVED	95.10.28	KGS	
PROCESS	95.10.28	NI	
PROJECT	95.10.28	NI	
SCALE	1:50,1:20	FORMAT A1	

POTROOM NO. 3
CONCRETE WORK
ENDBEAM, MODULE LINE 90
FORMWORK

ALUSUISSE ALESA — ALUSUISSE ALESA ENGINEERING LTD. ZURICH SWITZERLAND — 79000-32332 — REVISION 1

ISAL — ICELANDIC ALUMINIUM CO. LTD — 186.632

07-NOV-1995 I:\[95-1XX]\95120\DWG\DWG-C\AL-C132.DWG