SIDE VIEW, EAST WALL

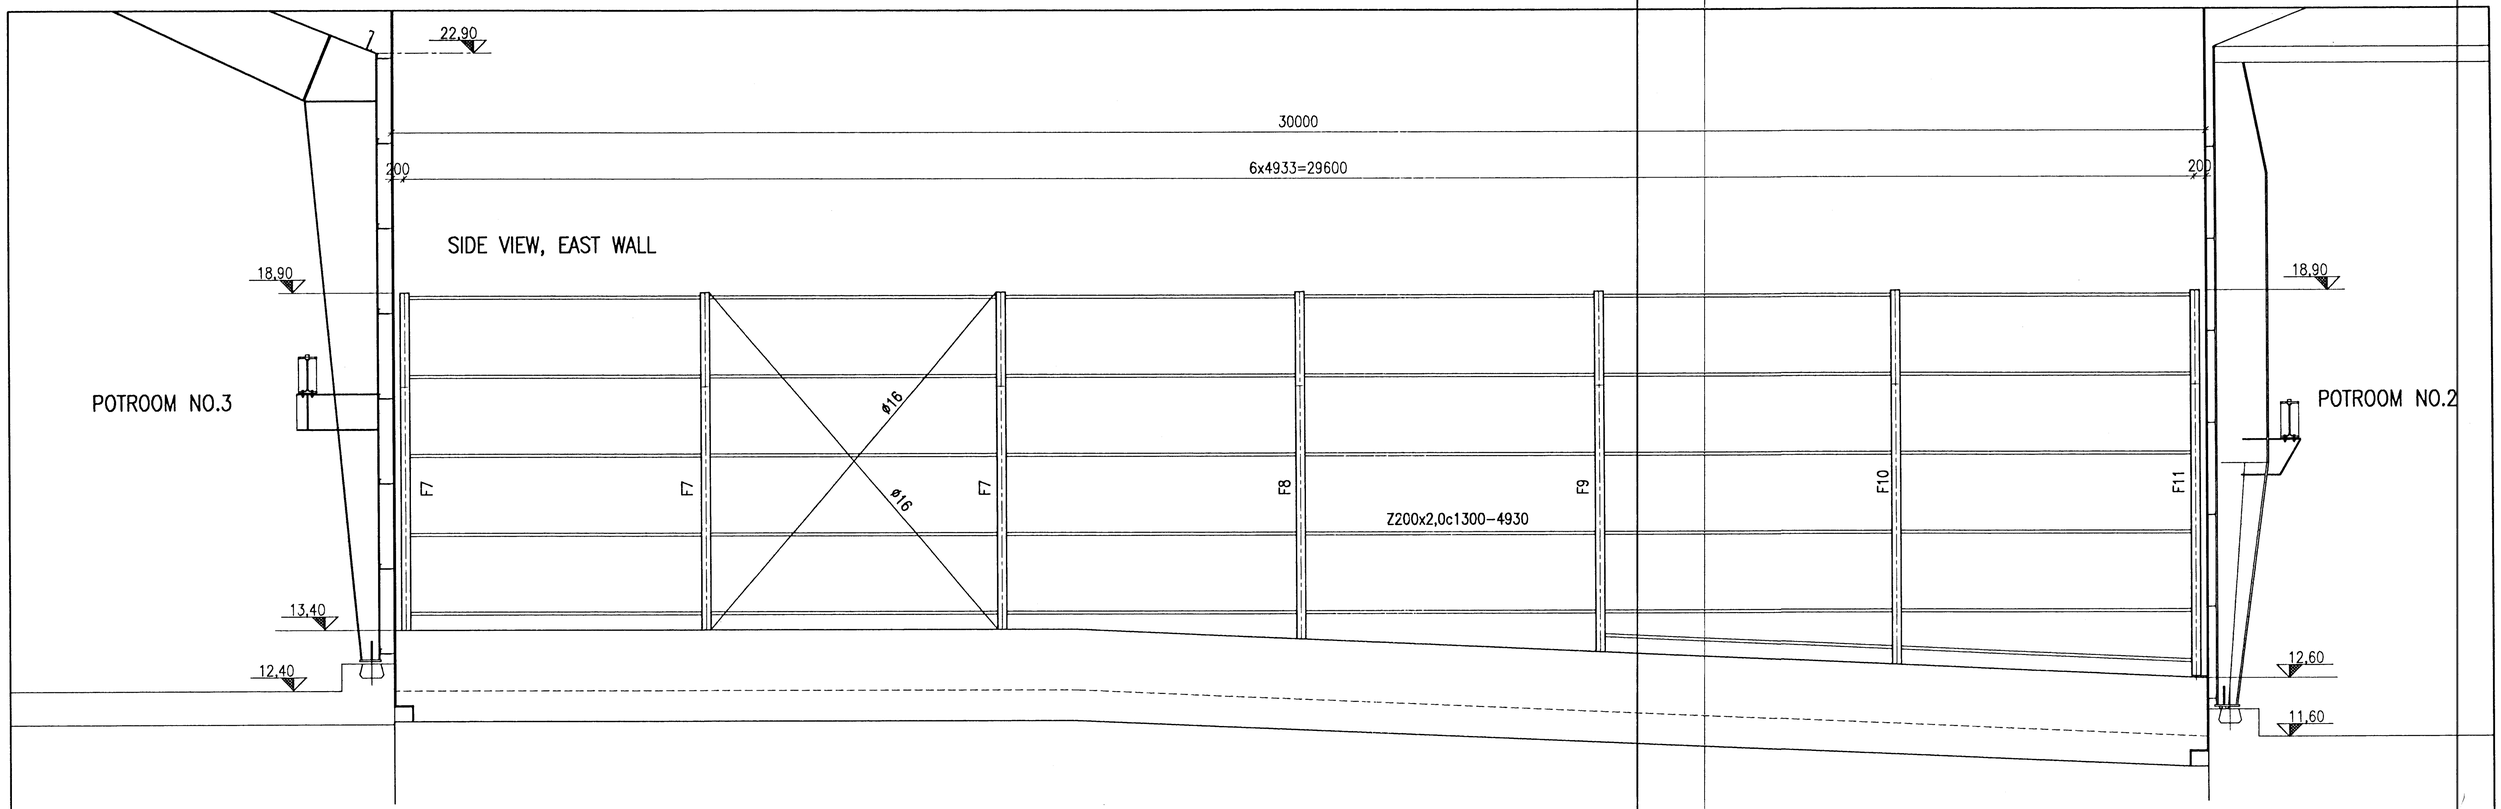

PLAN VIEW, ROOF

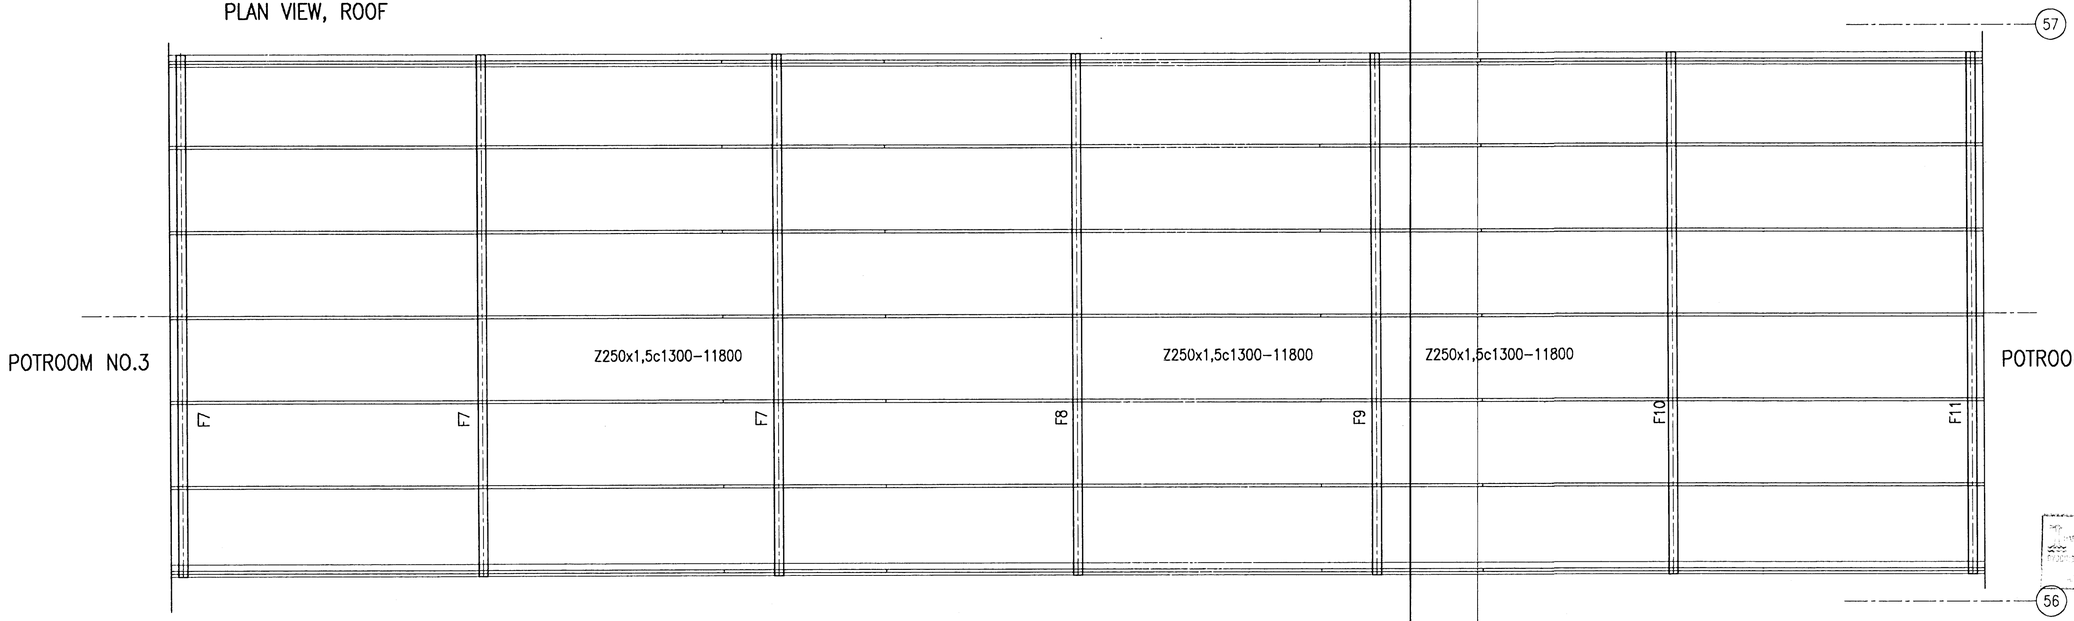

4-12-97
UP

1:50
1000 0 1000 2000 3000 4000 5000 mm

REV. NO.	DATE	REVISION	BY	APP.
1	1996.08.22	APPROVED FOR CONSTRUCTION	NI	N.I.

NOTES: F7,F8,F9,F10,F11 (REFERENCE DRAWING) — 28.157 (DRAWING NUMBER)

This drawing is our property and given for personal use only. It may not be copied or made available to others without our permission. The receiver is responsible for any misuse.

VST CONSULTING ENGINEERS Ltd.
Armula 4 108 Reykjavik Iceland
Tel:+354 569 5000 Fax:+354 569 5010

95.120 – 28.154

ICELANDIC ALUMINIUM COMPANY LTD.

DRAWN	96.07.11	SGI	PASSAGEWAY BUILDINGS
APPROVED	96.07.11	NI	STRUCTURAL STEEL
PROCESS	96.07.11	NI	BUILDING 56–57
PROJECT	96.07.11	NI	SIDE AND PLAN VIEW
SCALE	1:50	FORMAT A1	

ALUSUISSE ALESA — ALUSUISSE ENGINEERING LTD. ZURICH SWITZERLAND — 79000–35254 — REVISION 1

ISAL — ICELANDIC ALUMINIUM CO. LTD — 188.254

11-JUL-1996 I:\{95-1XX}\95120\DWG\PASSAGE\P28-154.DWG