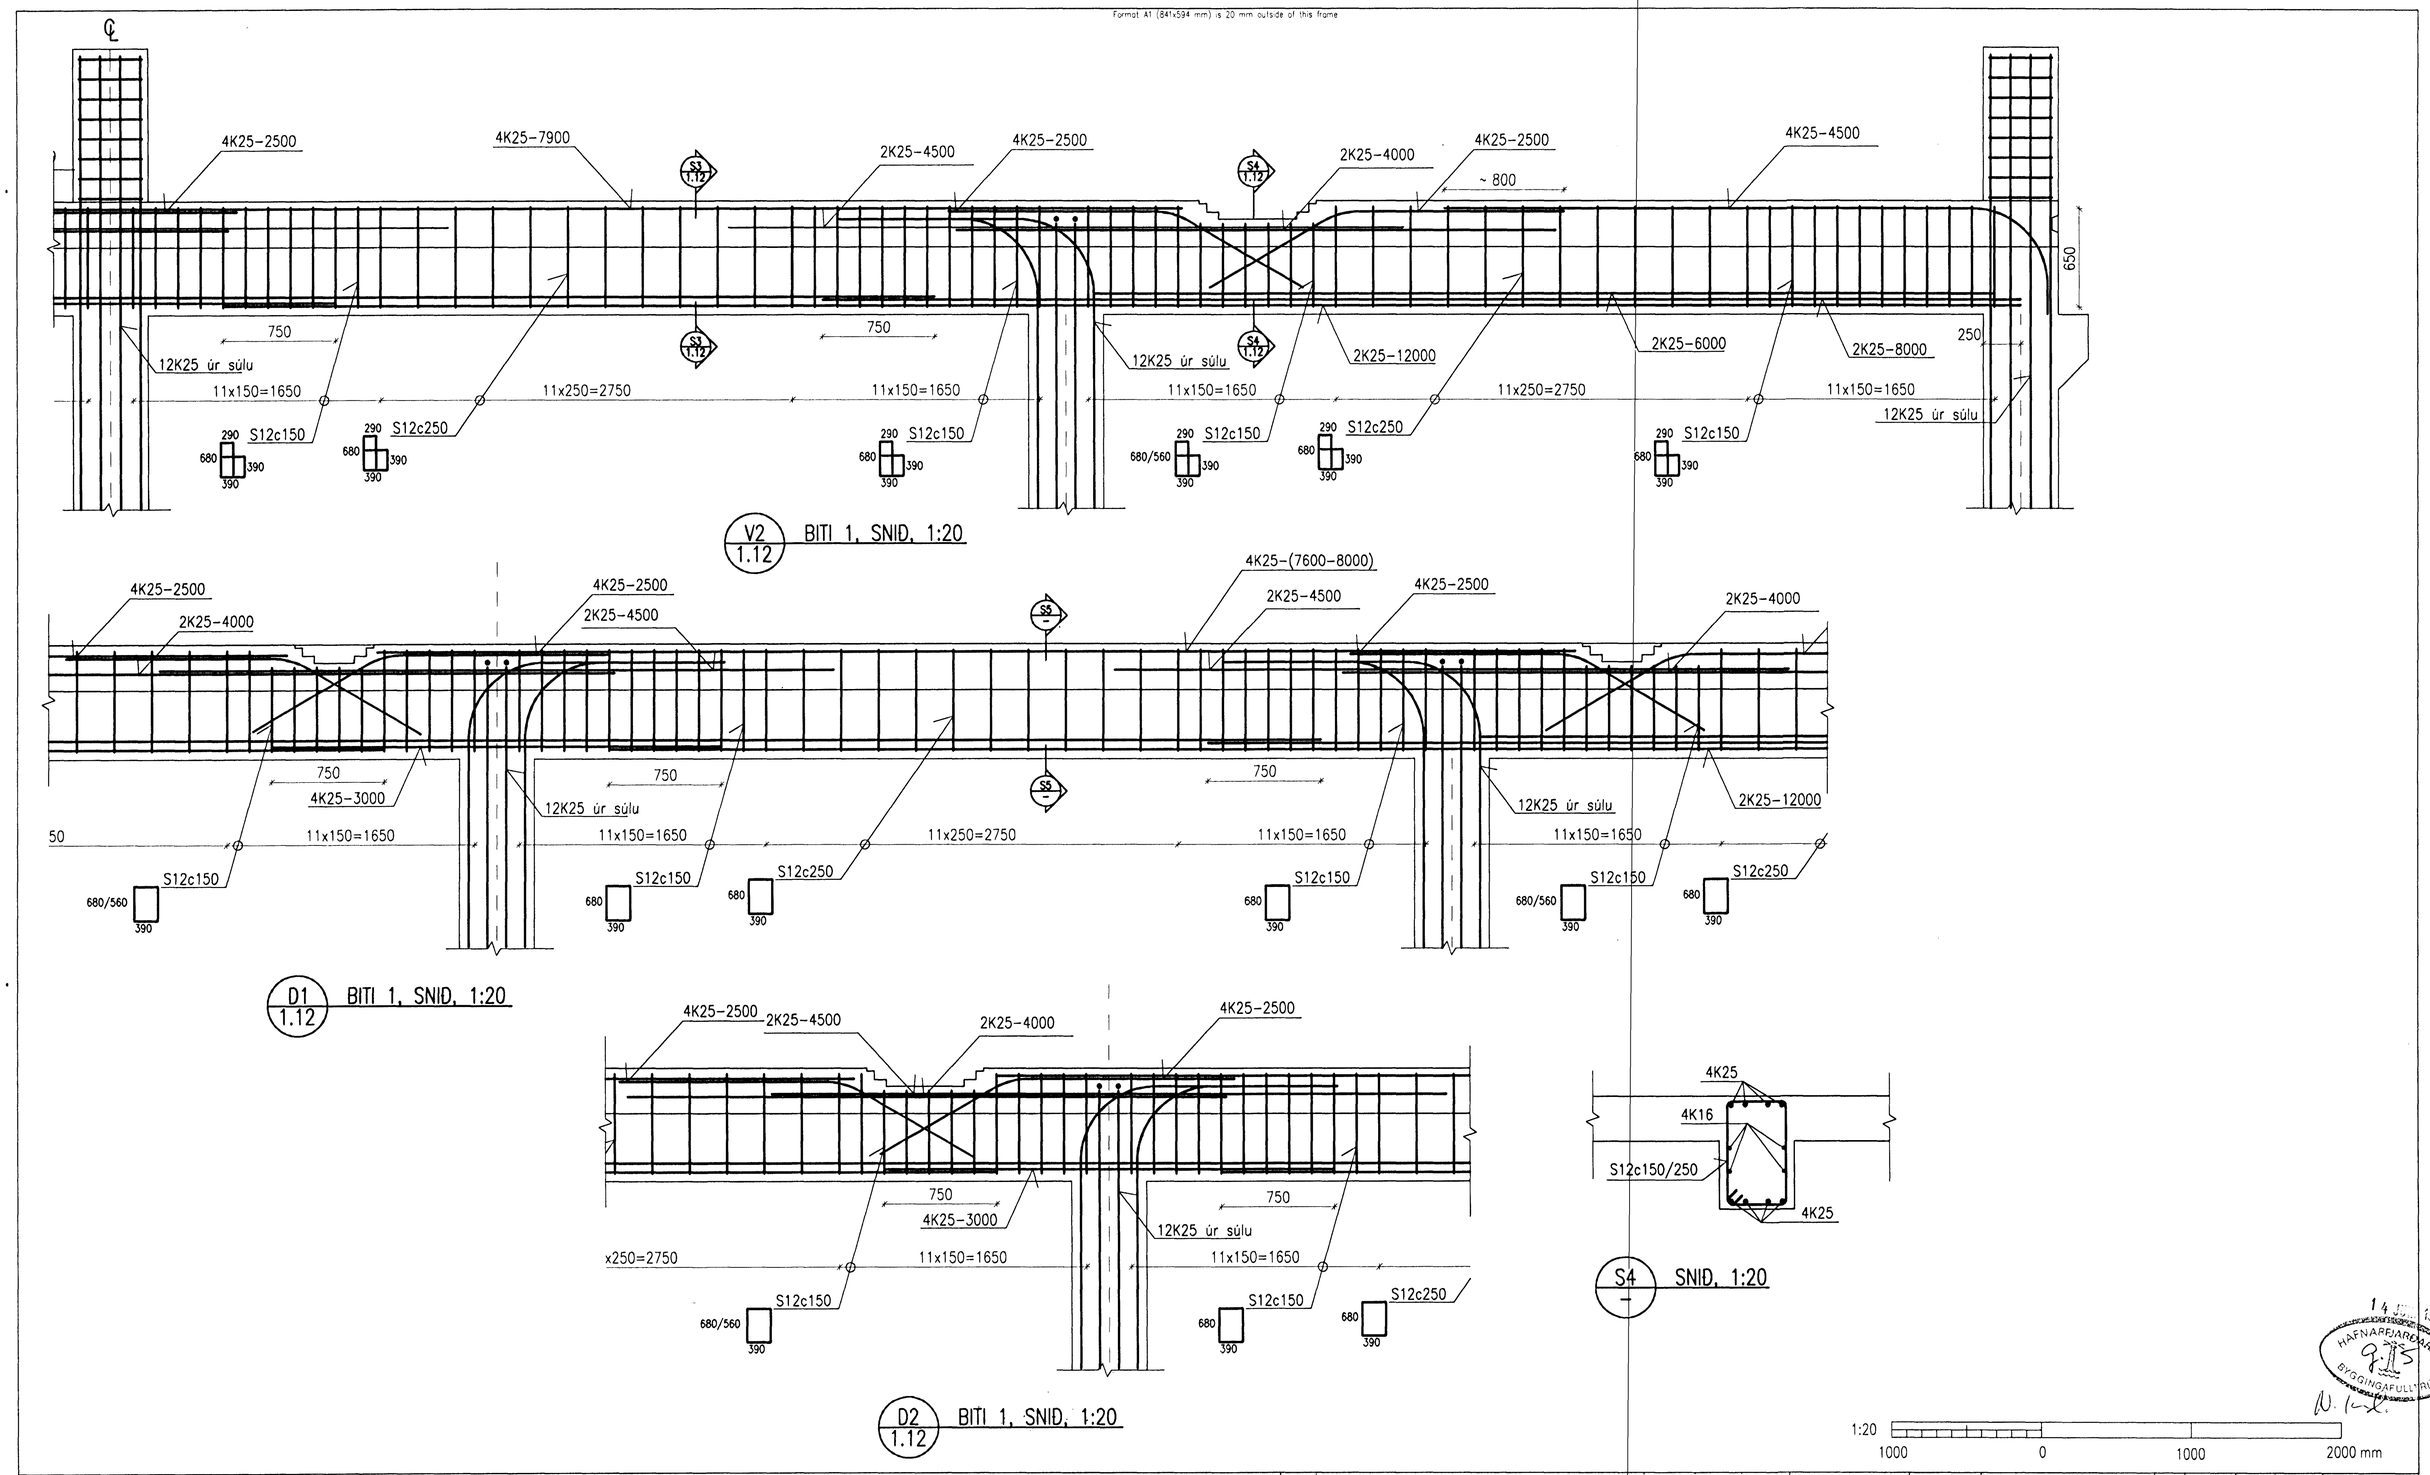

Skýringar:
Explanations: Öll mál eru í millimetrum

Steypa: C30/37-38-S2-Ae

Breyt. Rev.	Breyting Revision	Dags. Date	Gert af Made by	Samþykkt Approved

Tilv.teikningar nr. ISAL
Ref.drawing no. of ISAL

Samsetn.teikningar nr. ISAL
Assembly drawing no. of ISAL

This drawing is the property of the ICELANDIC ALUMINIUM CO. LTD. and handed out for personal use only. It may neither be copied nor made available to others without permission of the ICELANDIC ALUMINIUM CO. LTD. The receiver is liable for any misuse.

Fjöldi stykkja Number of pieces	Hlutur Object	Atriði Item	Efni Material	eg. stk. / total í heild Weight (kg) þyngd	Athugasemdir Remarks
IV III II I					

SKAUTHREINSISTÖÐ

STEYPTIR BITAR, JÁRNBENDING

BITI 1 FRAMHALD

Mælikvarði Scale: 1:20
Stærð frumteikn. Format of orig.: A1
CCno.-Eq.type-Eq.no.

VST Verktræðistofa Sigurðar Thoroddsen hf.
Ármúla 4, 108 Reykjavík Sími 569 5000 Fax 569 5010

Drw.no. of suppl. / Teikn.nr. verfaka: 99.102-01.13
Breyt./Rev.

Teiknað Drawn: HFB/NI JÚNÍ 1999
Yfirfarið Checked: NI
Samþykkt Approved: Nickl...

ISAL ICELANDIC ALUMINIUM CO. LTD.
Straumsvik, IS-220 Hafnarfjordur, Iceland

Drw.no. of ISAL / Teikn.nr. ISAL
Breyt./Rev.

Teiknað Drawn
Yfirfarið Checked
Samþykkt Approved

J:\I99-1XXI\99102\DWG\STEYPUVIRKI\SL-112.DWG

14 JÚN 1999
HAFNARFJARÐARBÆR
BYGGINGAFULLTRÚI
9.115
N. Ink.