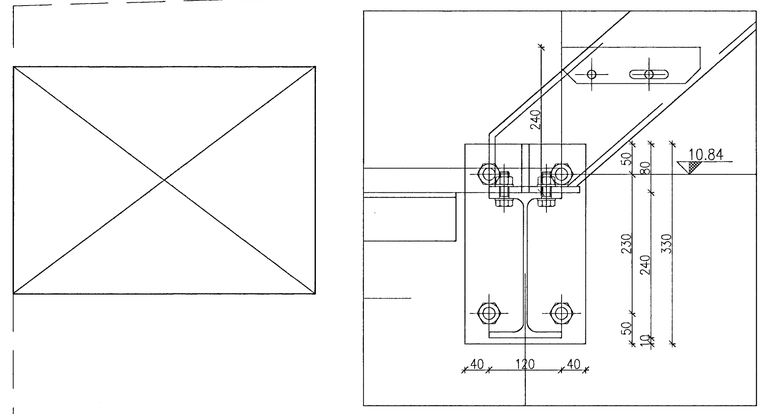

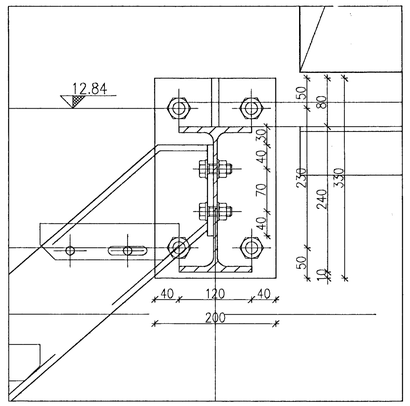

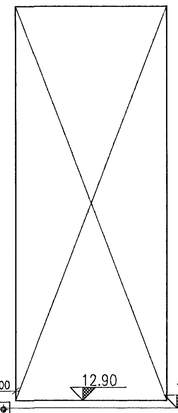

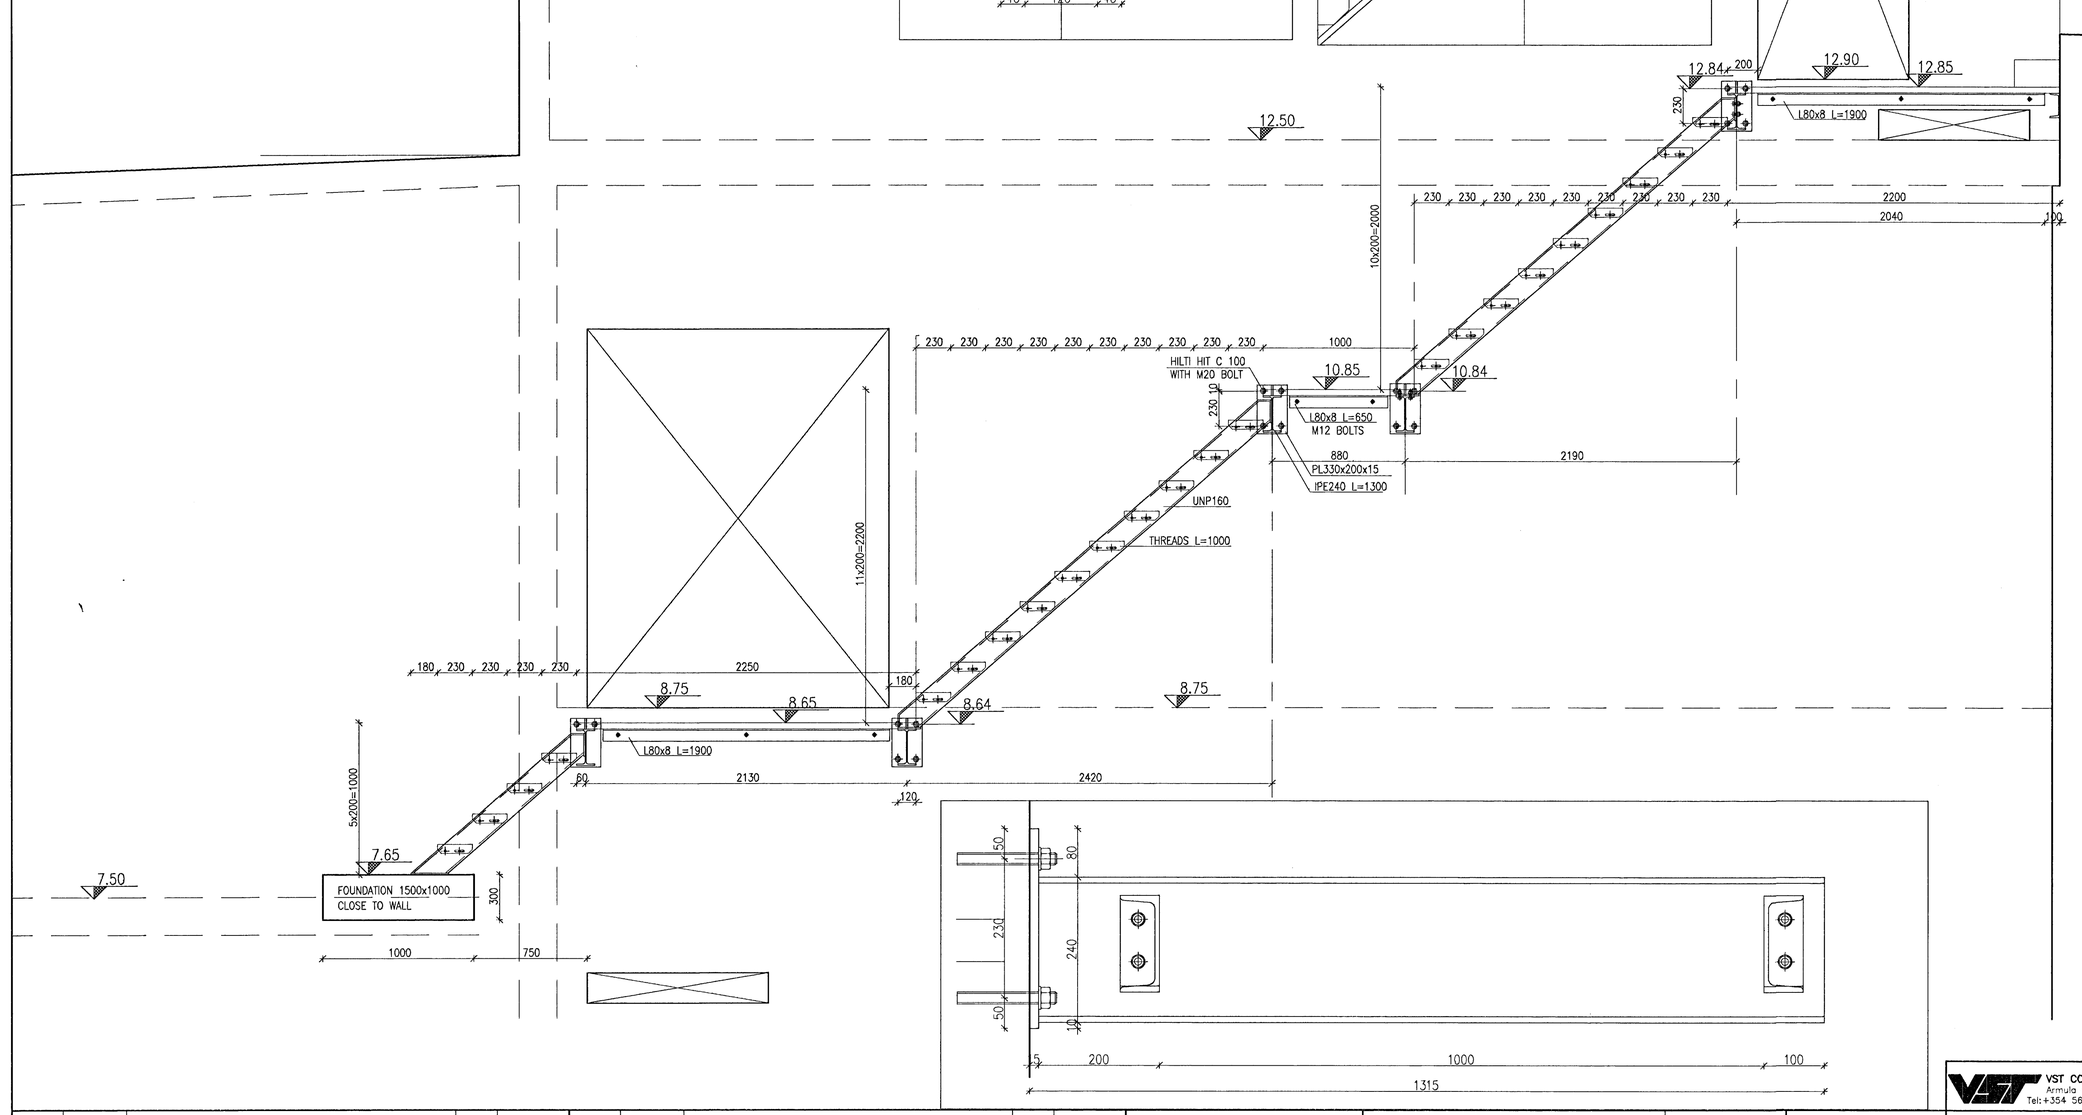

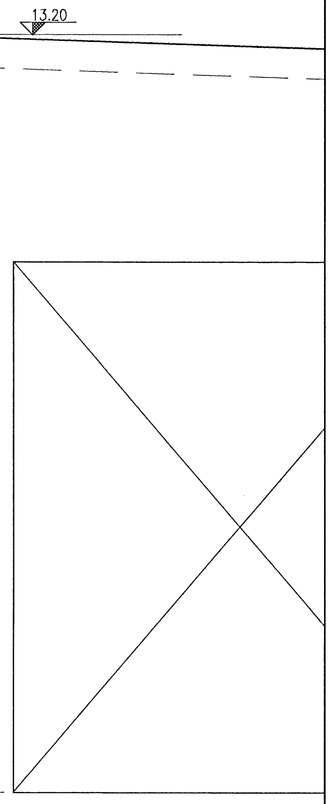

REV. NO.	DATE	REVISION	BY	APP.
1	1/9 1996	APPROVED FOR CONSTRUCTION	KS	

REV. NO.	DATE	REVISION	BY	APP.

NOTES

REFERENCE DRAWING

DRAWING NUMBER

This drawing is our property and given for personal use only. It may not be copied or made available to others without our permission. The receiver is responsible for any misuse.

VST CONSULTING ENGINEERS Ltd.
Armula 4 108 Reykjavik Iceland
Tel:+354 569 5000 Fax:+354 569 5010

95.120 – 26.145

ICELANDIC ALUMINIUM COMPANY LTD.

DRAWN	OCT 1996	KS	SUBSTATION 120
APPROVED	OCT 1996	KS	CONCRETE WORK
PROCESS	OCT 1996	NI	STRUCTURAL STEEL
PROJECT	OCT 1996	NI	EXTERNAL STAIRCASE
SCALE 1:20		FORMAT A1	

ALUSUISSE ALESA — ALUSUISSE ALESA ENGINEERING LTD. ZURICH SWITZERLAND — 79000-35445 — REVISION 1

ISAL — ICELANDIC ALUMINIUM CO. LTD — 188.445

01-NOV-1996 I:\{95-1XX}\95120\DWG\DWG-S26\S26-145.DWG