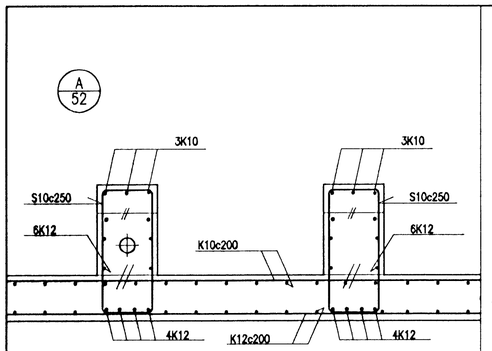

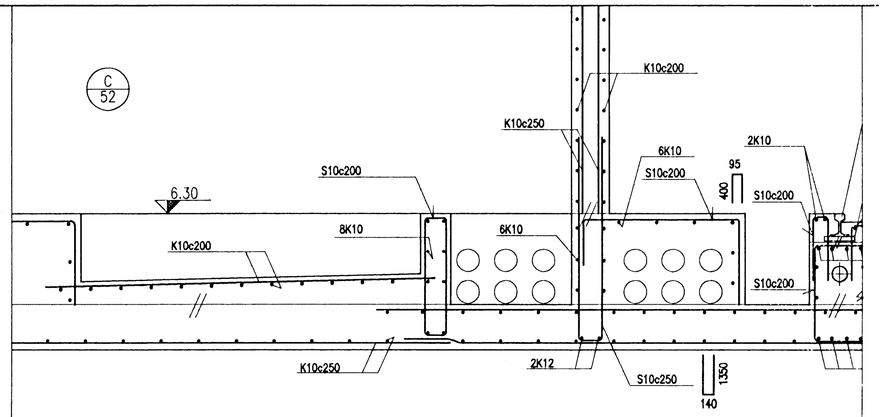

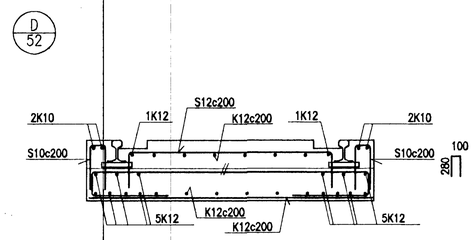

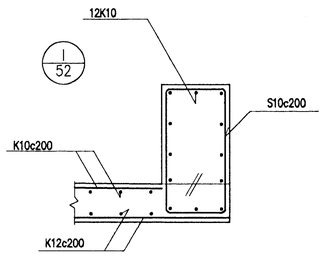

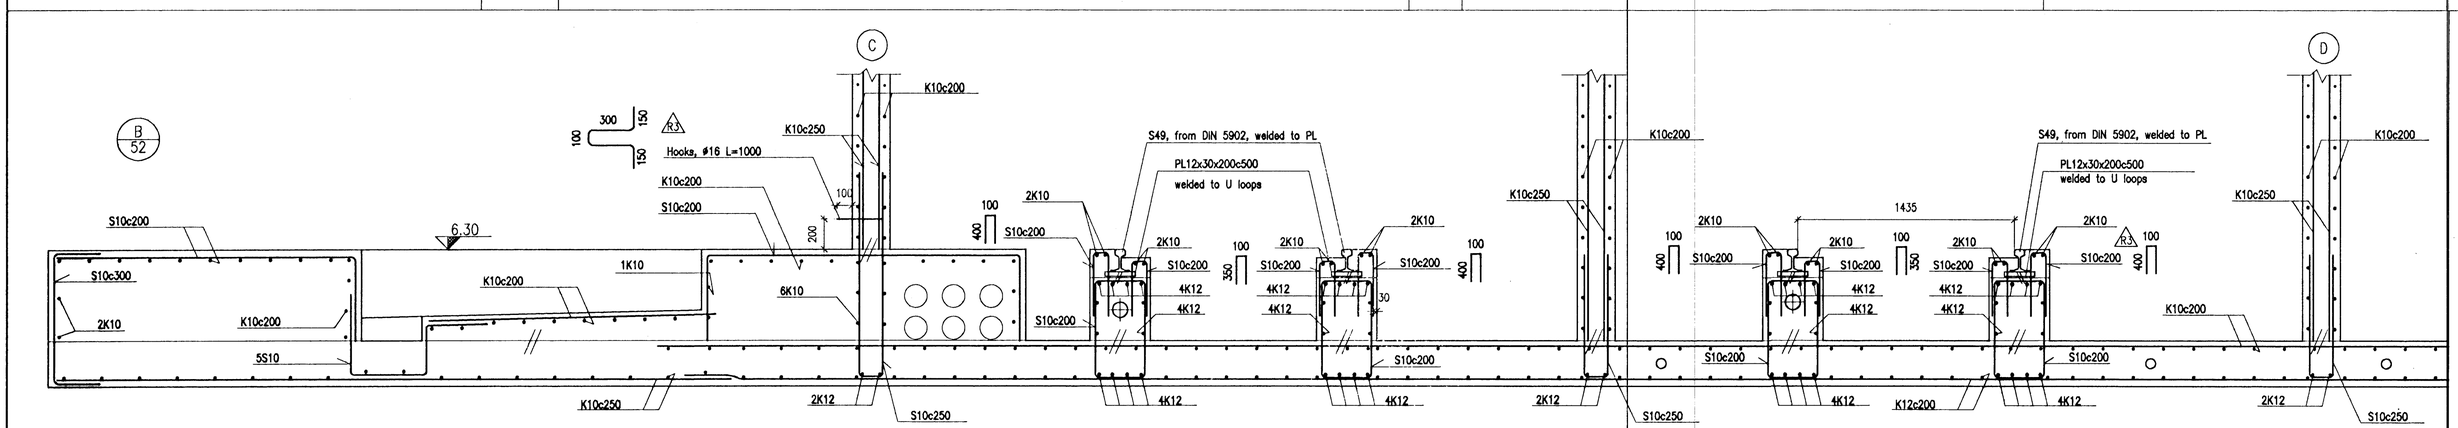

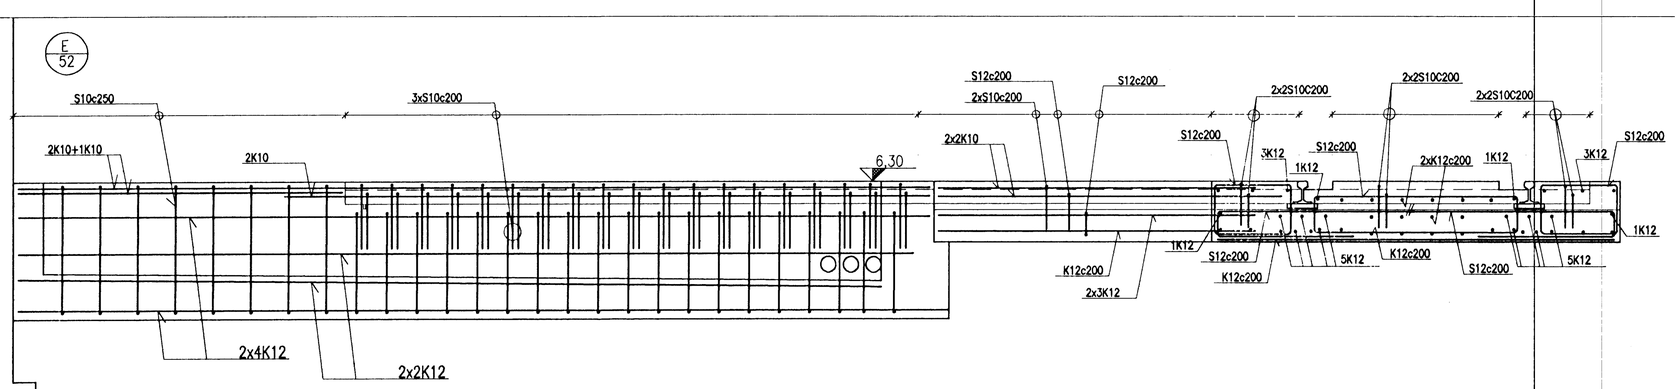

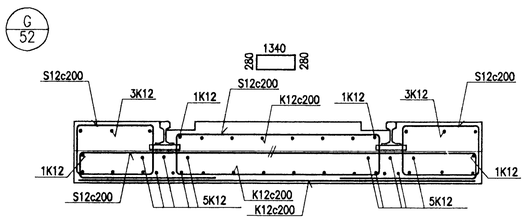

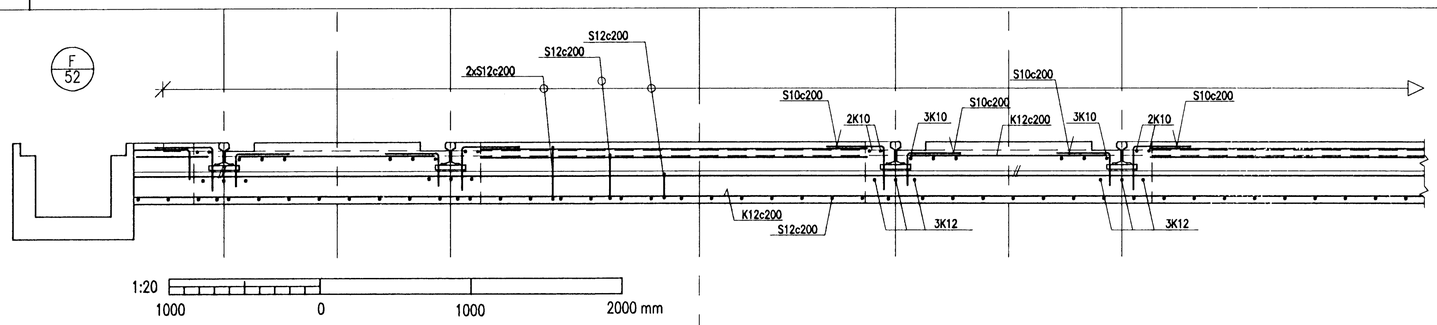

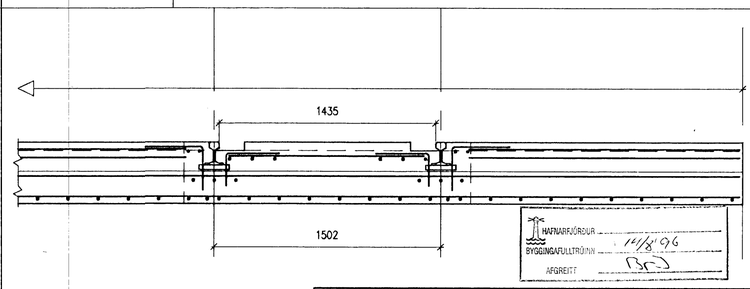

REV. NO.	DATE	REVISION	BY	APP.	REV. NO.	DATE	REVISION	BY	APP.
3	1998.08.09	HOOKS SHOWN. MINOR REVISION.	FGS	N.I.					
2	1998.07.10	APPROVED FOR CONSTRUCTION	FGS	N.I.					
1	1998.06.19	DETAIL CHANGES	FGS	N.I.					

NOTES

REFERENCE DRAWING

DRAWING NUMBER

This drawing is our property and given for personal use only. It may not be copied or made available to others without our permission. The receiver is responsible for any misuse.

VST CONSULTING ENGINEERS Ltd.
Armula 4 108 Reykjavik Iceland
Tel:+354 569 5000 Fax:+354 569 5010

95.120 – 26.054

ICELANDIC ALUMINIUM COMPANY LTD.

DRAWN	98.04.09	SGI
APPROVED	98.04.09	FGS
PROCESS	98.04.09	NI
PROJECT	98.04.09	NI
SCALE 1:20		FORMAT A1

SWITCHYARD AND MAIN SUBSTATION
CONCRETE WORK
TRANSFORMER BAYS, SECTIONS
REINFORCEMENT

ALUSUISSE ALESA — ALUSUISSE ENGINEERING LTD. ZURICH SWITZERLAND — 79000–35354 — REVISION 3

ISAL — ICELANDIC ALUMINIUM CO. LTD — 188.354

9-apil-1998 I:\{95-1XX}\95120\DWG\DWG-M26\m26-054.DWG