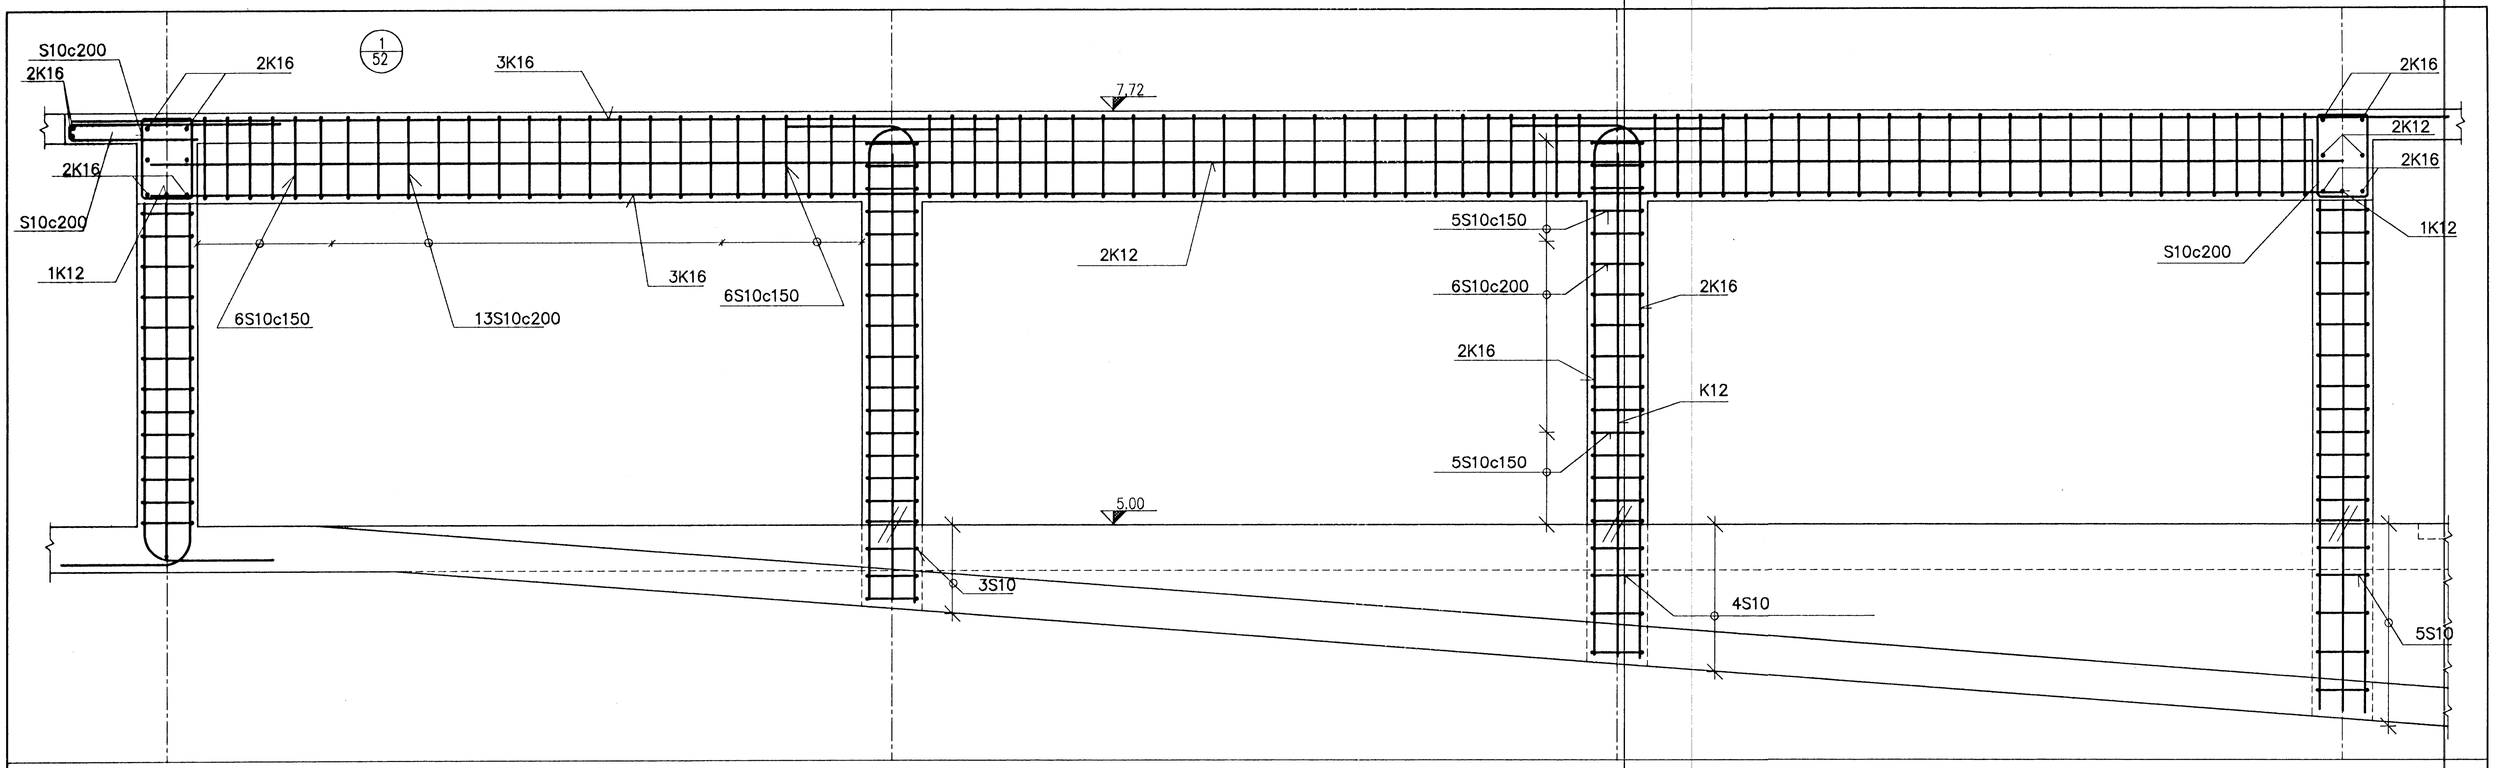

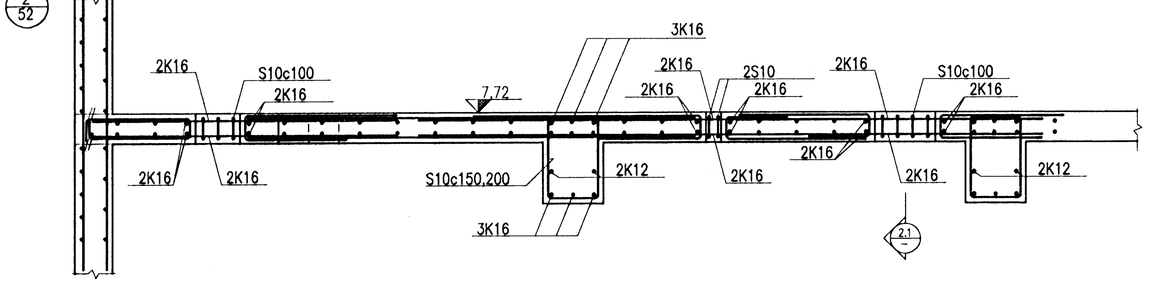

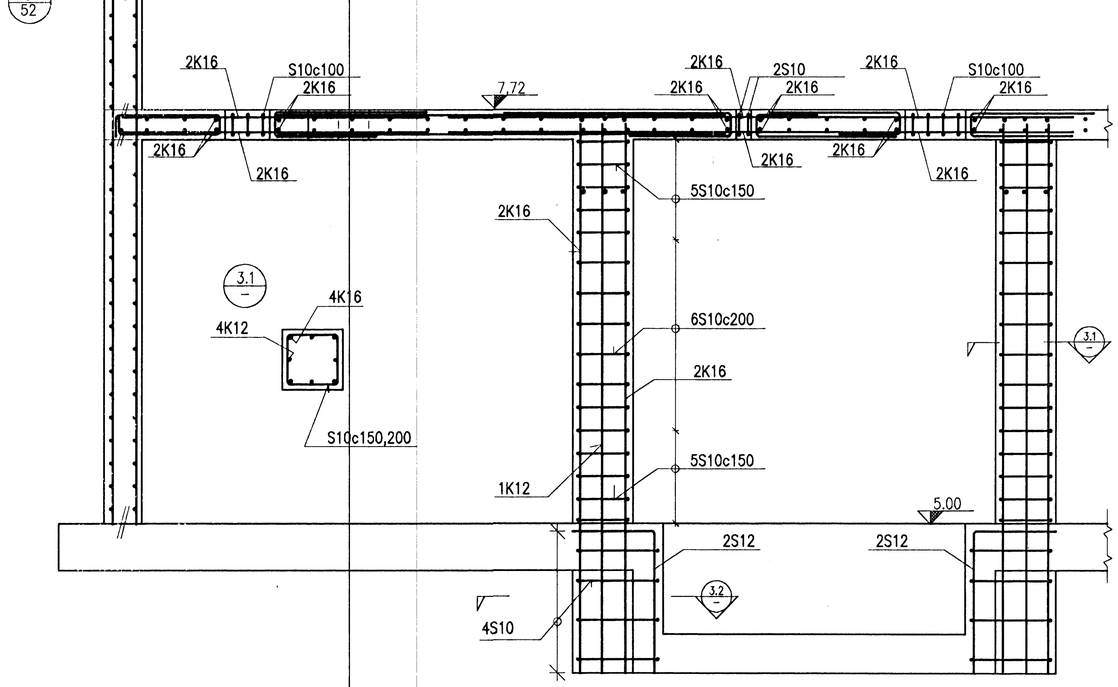

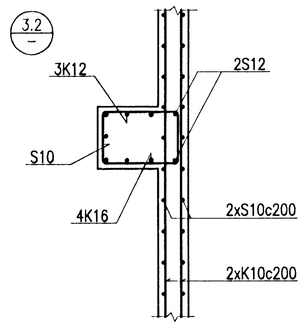

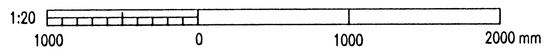

HAFNARFJÖRÐUR
BYGGINGARFULLTRÚINN
AFGREITT
14/8'96

REV. NO.	DATE	REVISION	BY	APP.
2	1996.08.09	GENERAL REVISION	FGS	N.I.
1	1996.07.10	APPROVED FOR CONSTRUCTION	FGS	N.I.

REV. NO.	DATE	REVISION	BY	APP.

NOTES

REFERENCE DRAWING

DRAWING NUMBER

This drawing is our property and given for personal use only. It may not be copied or made available to others without our permission. The receiver is responsible for any misuse.

VST CONSULTING ENGINEERS Ltd.
Armula 4 108 Reykjavik Iceland
Tel:+354 569 5000 Fax:+354 569 5010

95.120 – 26.056

ICELANDIC ALUMINIUM COMPANY LTD.

DRAWN	96.07.1	SGI	
APPROVED	96.07.1	FGS	
PROCESS	96.07.1	NI	
PROJECT	96.07.1	NI	
SCALE	1:20	FORMAT	A1

SWITCHYARD AND MAIN SUBSTATION
CONCRETE WORK
COLUMNS AND BEAMS
REINFORCEMENT

ALUSUISSE ALESA — ALUSUISSE ENGINEERING LTD. ZURICH SWITZERLAND — 79000-35356 — REVISION 2

ISAL — ICELANDIC ALUMINIUM CO. LTD — 188.356

01-AR-1996 I:\195-1XXX\95120\DWG\DWG-M26\M26-056.DWG