GRUNNMYND 1:50

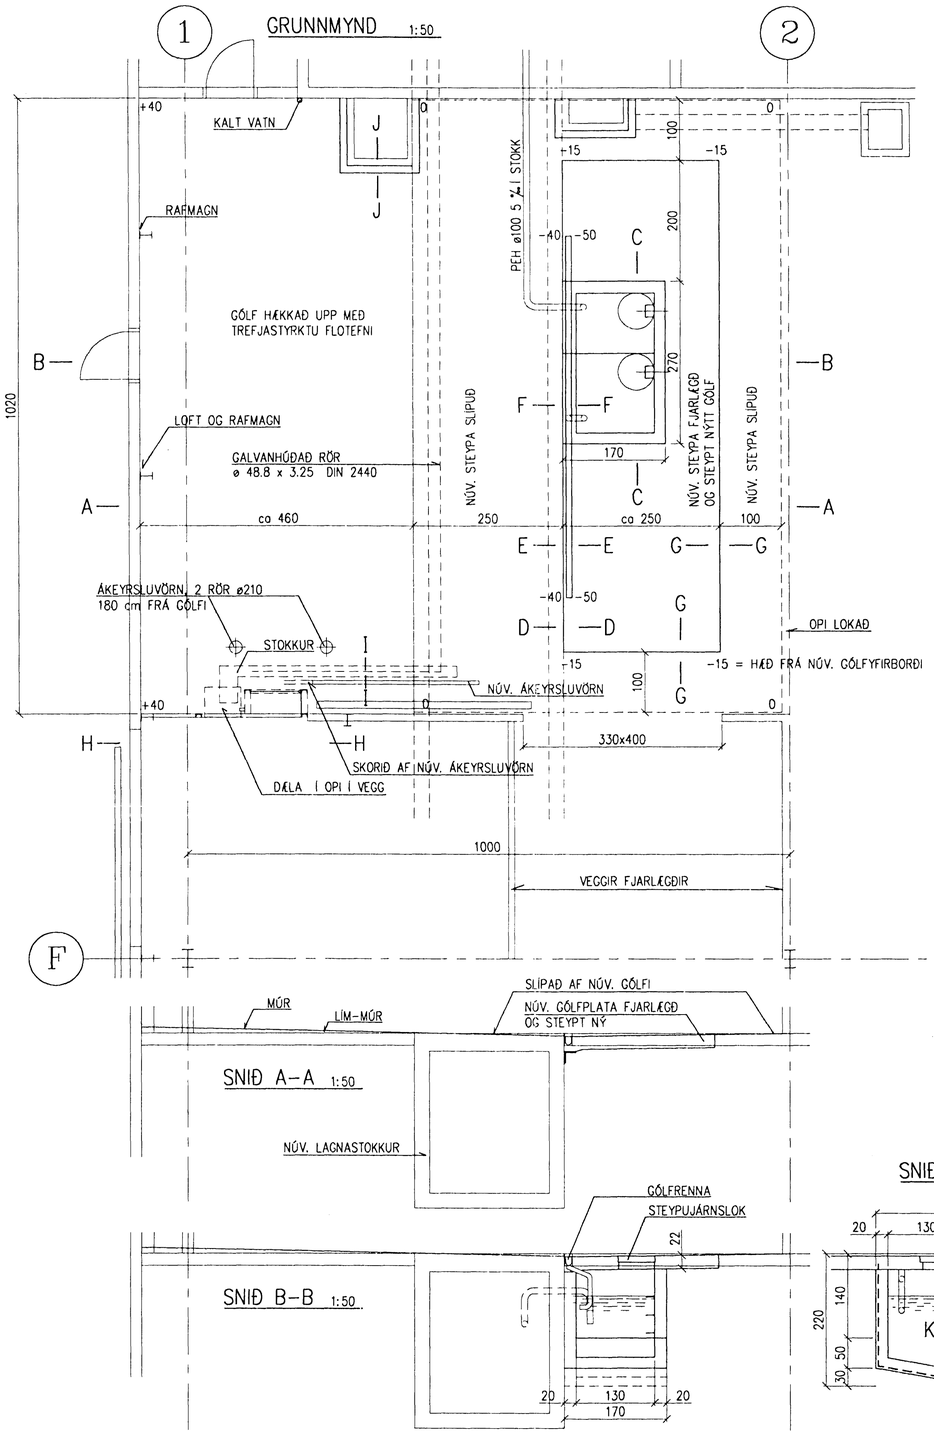

SNIÐ A–A 1:50

SNIÐ B–B 1:50

SNIÐ C–C 1:50

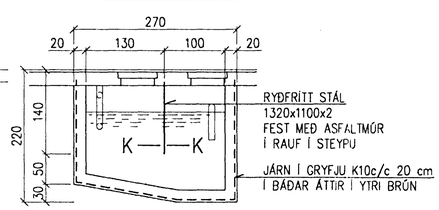

SNIÐ D–D 1:10

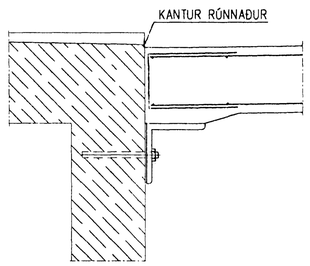

SNIÐ E–E 1:10

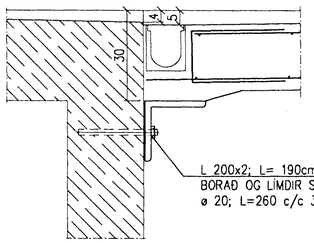

SNIÐ F–F 1:10

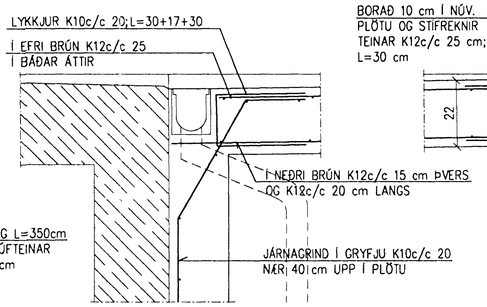

SNIÐ G–G 1:10

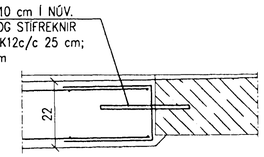

SNIÐ I–I 1:10

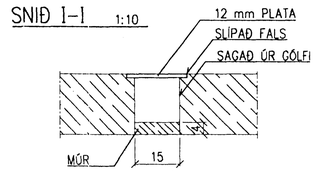

SNIÐ J–J 1:10

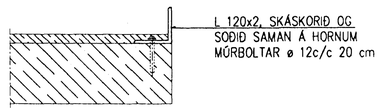

SNIÐ K–K 1:10

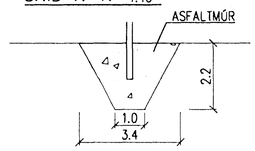

SNIÐ L–L 1:20

SNIÐ M–M 1:20

SNIÐ N–N 1:20

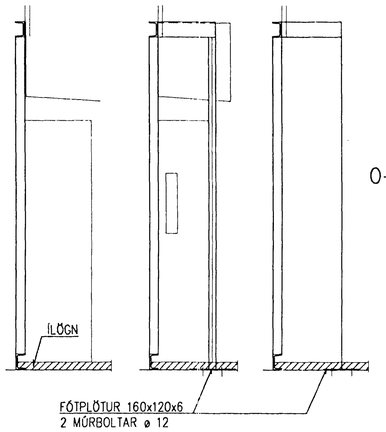

SNIÐ H–H 1:20

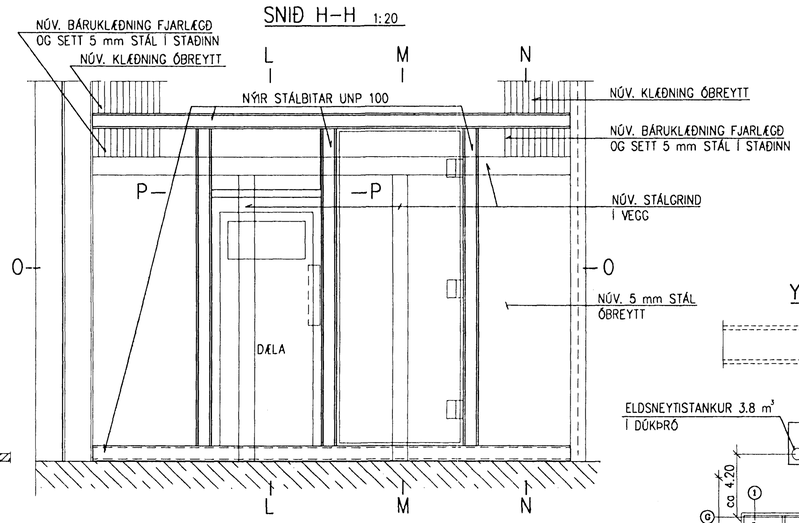

SNIÐ O–O 1:20

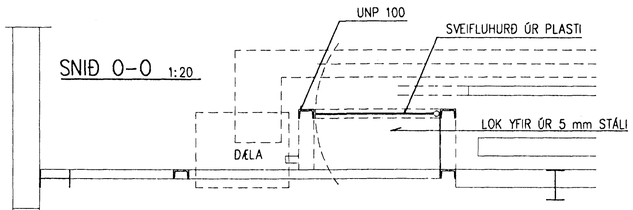

SNIÐ P–P 1:20

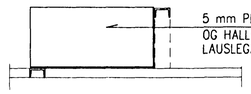

YFIRLITSMYND 1:200

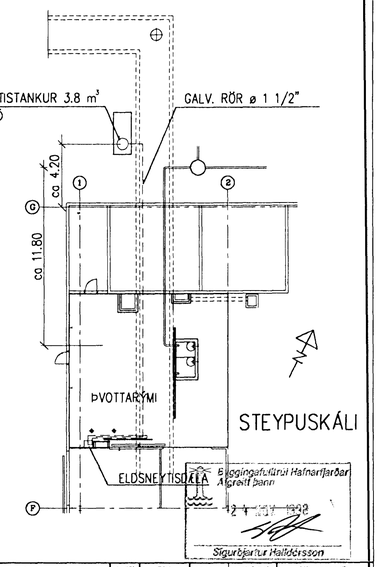

Skýringar:
Explanations:

HÁMARKSRENNSLI UM OLÍUÞRÓ : 4 m³/klst.

ELDSNEYTISTANKUR ER Í DÚKBRÓ

23/11 98

HEILBRIGÐISEFTIRLITS HAFNARFJARÐARSVÆÐIS
Heilsugæslustöðinni Sólvangi
Pósthólf 440 - 222 Hafnarfjörður
Sími 565 2600

Rev.	Revision	Date	Made by	Approved
3	TEXTI, RÖR FRÁ GÓLFRENNU	20-11-98		VÞ
2	1 DÆLA	24-9-98		VÞ
1	2 DÆLUR	12-9-98		VÞ

Tilv.teikningar nr. ÍSAL / Ref.drawing no. of ÍSAL
Samsetn.teikningar nr. ÍSAL / Assembly drawing no. of ÍSAL

This drawing is the property of the ICELANDIC ALUMINIUM CO. LTD. and handed out for personal use only. It may neither be copied nor made available to others without permission of the ICELANDIC ALUMINIUM CO. LTD. The receiver is liable for any misuse.

Fjöldi stykkja / Number of pieces: IV | III | II | I

Hlutur / Object: STEYPUSKÁLI
Þvottastöð og eldsneytisáfylling
GRUNNMYND OG SNIÐ

Atriði / Item | Efni / Material | eq.:stk | total:1 held / Weight (kg) Þyngd | Athugasemdir / Remarks

Mælikv. / Scale: 1/200/50
Stærð frumteikn. / Format of orig.: A1
COno.-Eq.type-Eq.no.: 6010BA 1226

Verktaki / Supplier: TÆKNIÞJÓNUSTAN SF
Drw.no. of supp. / Teikn.nr. verktaka: 9824-1 | Breyt./Rev.

Teiknað / Drawn: ÞG 28-7-98 | Yfirfarið / Checked: VÞ | Samþykkt / Approved

ÍSAL ICELANDIC ALUMINIUM CO. LTD.
Straumsvík, IS-220 Hafnarfjordur, Iceland
Drw.no. of ISAL / Teikn.nr. ÍSAL: 185422 | Breyt./Rev.: 3

Teiknað / Drawn | Yfirfarið / Checked: 27/1133-2559 | Samþykkt / Approved

I:\VELA\6010\18542 (2).dwg Fri Nov 20 11:02:42 1998