Format A1 (841x594 mm) is 20 mm outside of this frame

GRUNNMYND KJALLARA - HITALAGNIR

1:50

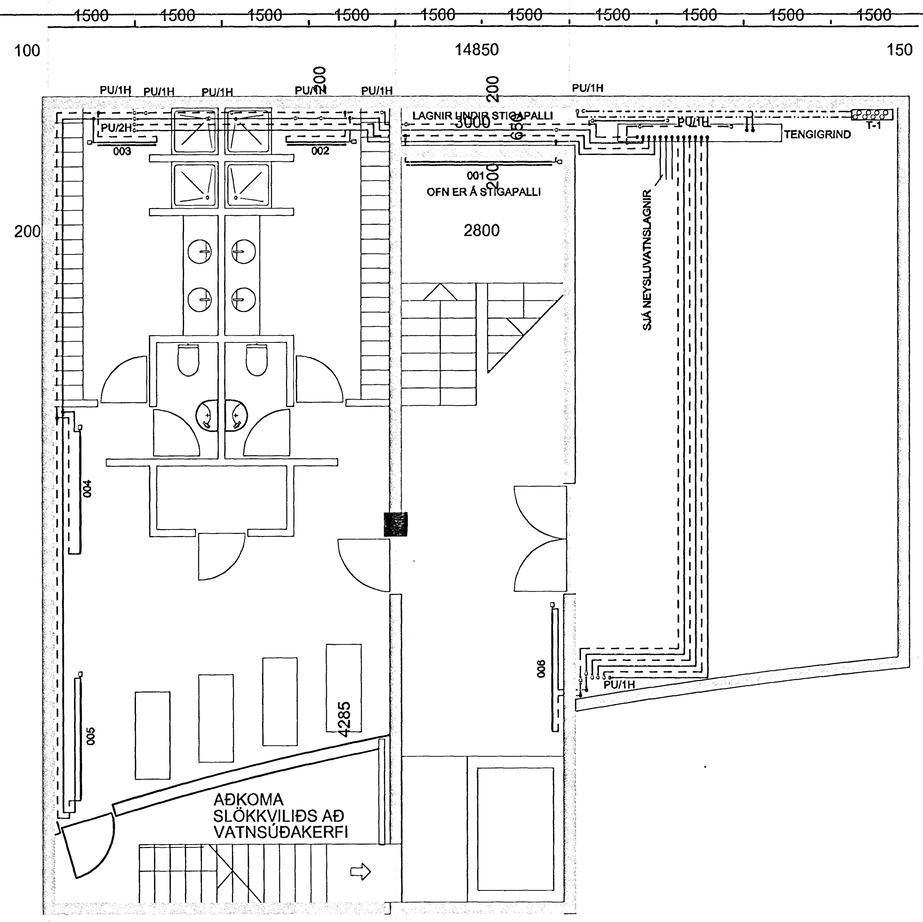

OFNASKRÁ

Tegund, td.		Framrás/bakrás=80°/40°C		dt=40°C		dp = 0,10bar		
Ofn nr.	Stærð ofnloka	Gerð/hæð ofna [mm]	Lengd ofna [mm]	Afköst W	Stúta-staðsetn.	Stillitala Ofnloka Danf.-RA-N	Stillitala Ofnloka TA-v.vinkil	Stillitala Ofnloka TA-beinn
001	DN10	11-770	2000	1574	CB	3	5	5
002	DN10	22-770	1000	1400	CB	3	4	4
003	DN10	22-770	1000	1400	AD	3	4	4
004	DN10	11-770	2000	1574	CB	3	5	5
005	DN10	11-770	2000	1574	CB	3	5	5
006	DN10	11-770	2000	1574	AD	3	5	5

Sambykkt þann
22 OKT 2003
Byggingafulltrúinn í Hafnarfirði
f.h. Sigurbjarts Halldórssonar

Kt. 170347-7499

Skýringar:
Explanations:

VGK Verkfræðistofa

Breyt. Rev.	Breyting Revision	Dags. Date	Samb. Approved	Nótk. heimil Released

Tilv.teikningar nr. ÍSAL
Ref.drawing no. of ÍSAL

Samsetn.teikningar nr. ÍSAL
Assembly drawing no. of ÍSAL

This drawing is the property of the Alcan Iceland Ltd. and handed out for personal use only. It may neither be copied nor made available to others without permission of the Alcan Iceland Ltd. The receiver is liable for any misuse.

Fjöldi stykkja Number of pieces: IV III II I

Hlutur Object	Atriði Item	Efni Material	eð.: stk Weight	total: f. heild (kg) Byrjað	Athugasemdir Remarks

SKRIFSTOFUHÚS ALCAN

GRUNNMYND KJALLARA

HITALAGNIR

Stærð Format: A1 | Mkv. Scale: 1:50

Kostnr.-bún.nr. / CCNo.-Eq.no.: 4110 01199

AKS no.: UM10

Verktaki / Supplier: VGK CONSULTING ENGINEERS LTD.

Teikn.nr. verktaka / Drw.no. of suppl. | Breyt./Rev.: 9K-70

Teiknað Drawn: ÓS | Yfirfarið Checked | Samþykkt Approved

ALCAN PRIMARY METAL EUROPE
ÍSAL
Alcan Iceland Ltd
Straumsvík
IS-222 Hafnarfjordur

Drw.no. of ÍSAL / Teikn.nr. ÍSAL | Breyt./Rev.: 168809

Teiknað Drawn | Yfirfarið og skoðað Checked and filed | Nótkun heimiluð Released