Format A1 (841x594 mm) is 20 mm outside of this frame

Byggingarfulltrúi samþykkir erindið.
30 MARS 2004
Byggingafulltrúinn í Hafnarfirði
F.h. Kristján Pórarinsson

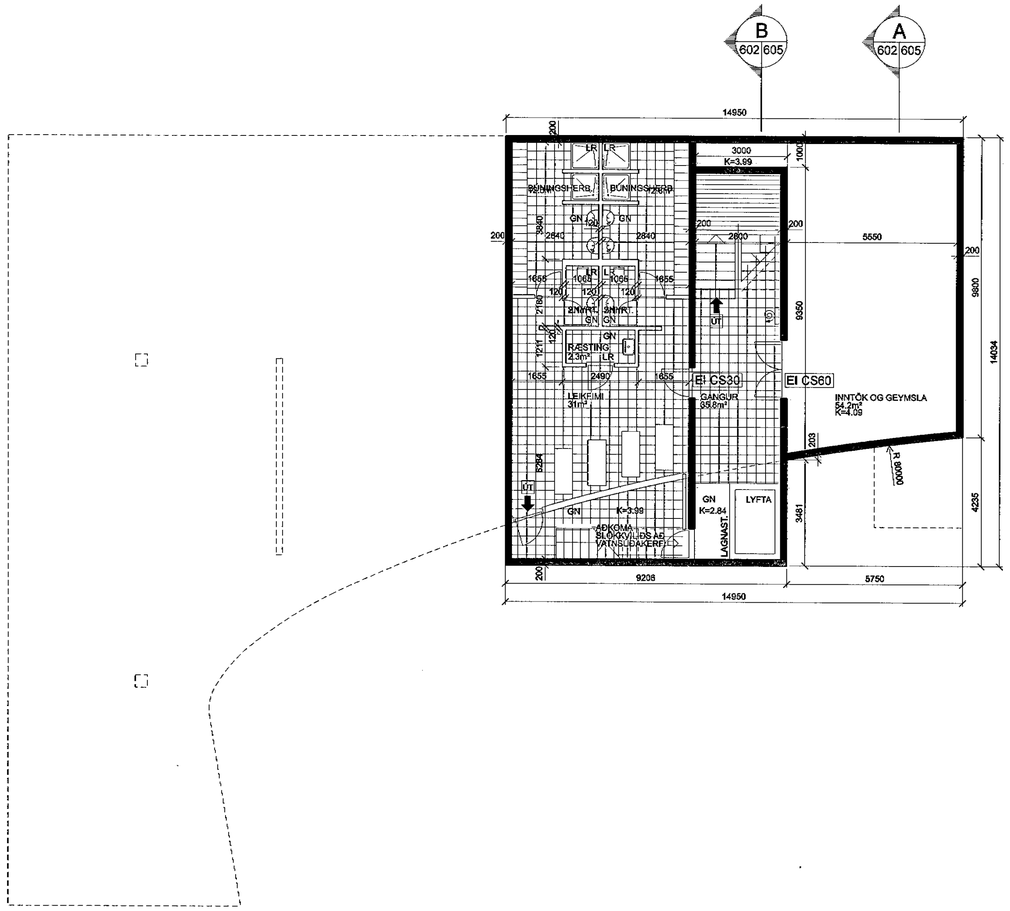

Skýringar:
Explanations:

INGIMUNDUR SVEINSSON
JÓHANN EINARSSON
ÓLAFUR ÓSKAR AXELSSON
ÞÓRDÍS ZOËGA
Teiknistofa Ingimundar Sveinssonar
Ingólfsstræti 3
101 Reykjavík
Sími 5204900
Fax 5204901
tis @ tis.is
www. tis. is

Breyt. Rev.	Breyting Revision	Dags. Date	Samþ. Approved	Notk. heimil. Released
1	Aðaltelkning	010703	010703	

Tilv.teikningar nr. ÍSAL / Ref.drawing no. of ÍSAL

Samsetn.teikningar nr. ÍSAL / Assembly drawing no. of ÍSAL

This drawing is the property of the Alcan Iceland Ltd. and handed out for personal use only. It may neither be copied nor made available to others without permission of the Alcan Iceland Ltd. The receiver is liable for any misuse.

Fjöldi stykkja / Number of pieces: IV III II I

Hlutur Object	Atriði Item	Efni Material	ea.: stk Weight	total: í heild (kg) Dyngd	Athugasemdir Remarks

SKRIFSTOFUHÚS ALCAN Mhl. 94
VÍKURGATA 3
GRUNNMYND KJALLARI

Stærð / Format: A1 | Mkv. / Scale: 1:100
Kostn.nr.-bún.nr. / COno.-Eq.no.: 4110 12093
AKS no.: UM10
Verktaki / Supplier: Teiknistofa Ingimundar Sveinssonar ehf
Teikn.nr. verktaka / Drw.no. of supp.: 602 | Breyt./Rev.: 1
Teiknað / Drawn: JE/LGS 01072003 | Yfirfarið / Checked: JE 01072003
Samþykkt / Approved:
ALCAN PRIMARY METAL EUROPE
ÍSAL / Alcan Iceland Ltd — Straumsvík IS-222 Hafnarfjörður
Drw.no. of ÍSAL / Teikn.nr. ÍSAL: 168602 | Breyt./Rev.: 1
Teiknað / Drawn | Yfirfarið og stráð / Checked and filed | Hætt um heimiluð / Released