Format A1 (841x594 mm) is 20 mm outside of this frame

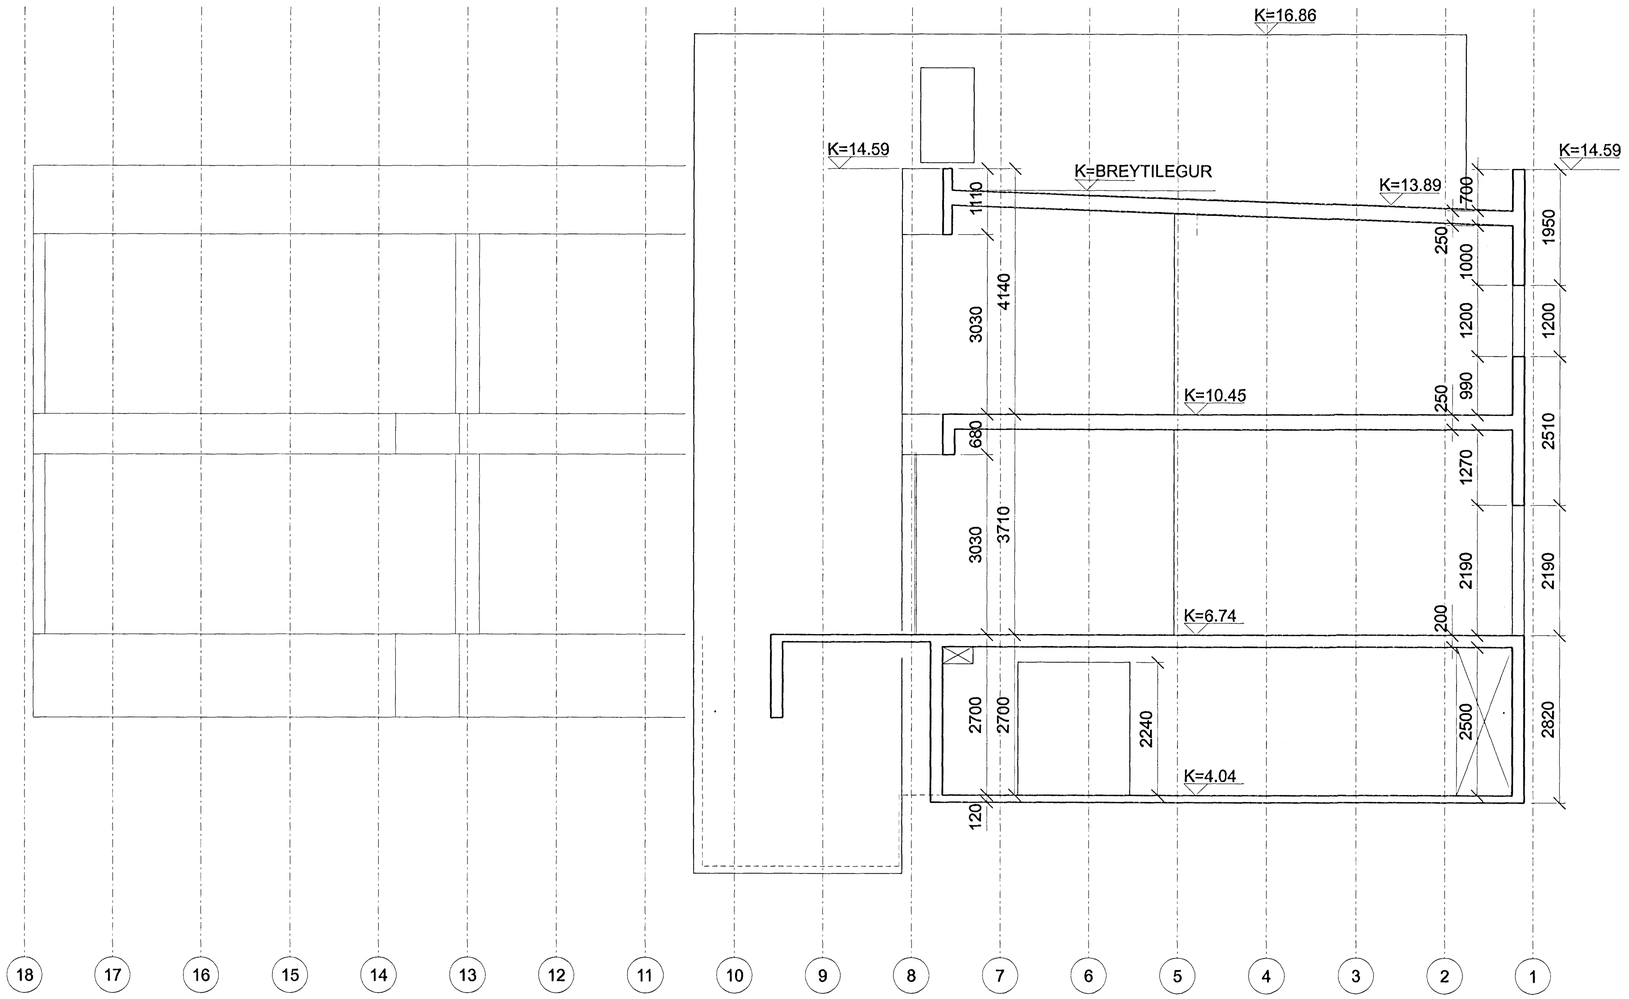

A SNIÐ

615 608 609 610 611 612 613 614

Samþykki þarn
21 OKT. 2003
Byggingafulltrúinn í Hafnarfirði
F.h. Sigurbjartur Hlíkdal

Skýringar:
Explanations:

INGIMUNDUR SVEINSSON
JÓHANN EINARSSON
ÓLAFUR ÖSKAR AXELSSON
ÞÓRDÍS ZOËGA

Teiknistofa Ingimundar Sveinssonar
Ingólfsstræti 3
101 Reykjavík
Sími 5204900
Fax 5204901
tis @ tis.is
www. tis. is

Breyt. Rev.	Breyting Revision	Dags. Date	Samp. Approved	Nótk. heimil Released
1.	Verkteikning	010703	010703	

Tilv.teikningar nr. ÍSAL / Ref.drawing no. of ÍSAL

Samsetn.teikningar nr. ÍSAL / Assembly drawing no. of ÍSAL

This drawing is the property of the Alcan Iceland Ltd. and handed out for personal use only. It may neither be copied nor made available to others without permission of the Alcan Iceland Ltd. The receiver is liable for any misuse.

Fjöldi stykkja / Number of pieces: IV III II I

Hlutur Object	Afnr. Item	Efni Material	eð.stk. Weight (kg)	Samtals í heild Total Byggð	Athugasemdir Remarks

Mhl. 94

Stærð Format: A1 | Mkv. Scale: 1:50

SKRIFSTOFUHÚS ALCAN

STEYPUTEIKNING, SNIÐ A

Kostnr.-bðnr. / CCNS-Eqno.: 4110 12093

ÁKS no.: UM10

Verktaki / Supplier: Teiknistofa Ingimundar Sveinssonar ehf

Teikn.nr. verktaka / Drwg. no. of Suppl.: 615 | Breyt./Rev.: 1

Teiknað / Drawn: JE/LGS 01072003 | Yfirfarið / Checked: JE 01072003 | Samþykkt / Approved

ALCAN PRIMARY METAL EUROPE
ÍSAL
Alcan Iceland Ltd
Straumsvík
IS-222 Hafnarfjörður

Drw.no. of ÍSAL / Teikn.nr. ÍSAL: 168615 | Breyt./Rev.: 1

Teiknað / Drawn | Yfirfarið og skoðað / Checked and filed | Notkun heimiluð / Released