Format A1 (841x594 mm) is 20 mm outside of this frame

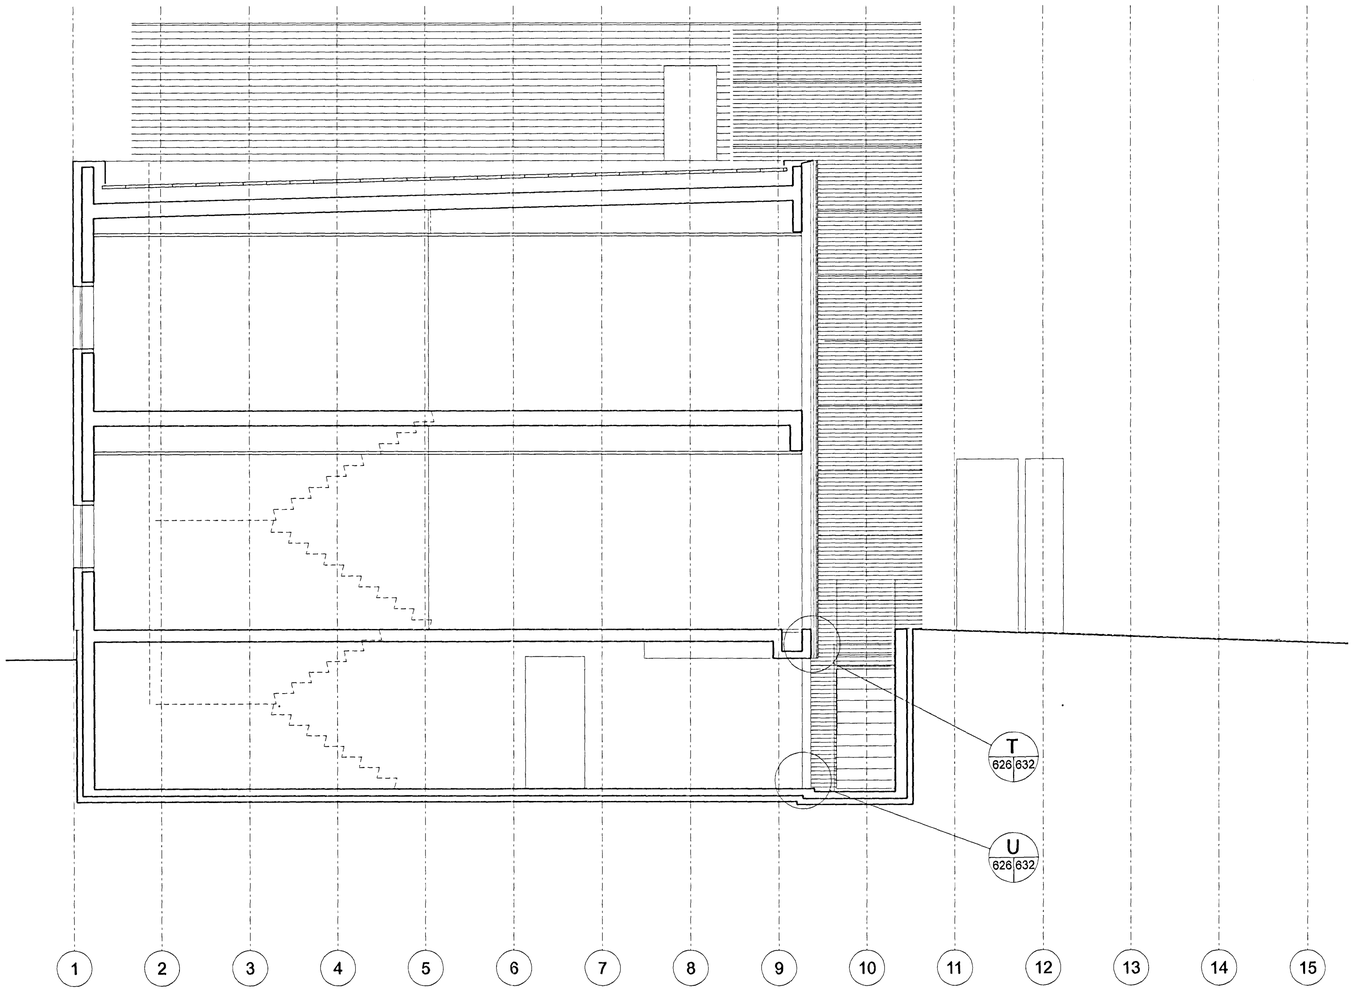

C 626 620 621 622 623 SNIÐ

Samþykkt þann
21 OKT. 2003
Byggingafulltrúinn í Hafnarfirði
Eh. Sigurbjartur Halldórsson

Skýringar:
Explanations:

INGIMUNDUR SVEINSSON
JÓHANN EINARSSON
ÓLAFUR ÓSKAR AXELSSON
ÞÓRDÍS ZOËGA

Teiknistofa Ingimundar Sveinssonar
Ingólfsstræti 3
101 Reykjavík
Sími 5204900
Fax 5204901
tis @ tis.is
www. tis. is

Breyt. Rev.		Breyting Revision	Dags. Date	Samþ. Approved	Nótk. heimil. Released
1	Vinnuteikning		010703	010703	

Tilv.teikningar nr. ÍSAL Ref.drawing no. of ÍSAL

Samsetn.teikningar nr. ÍSAL Assembly drawing no. of ÍSAL

This drawing is the property of the Alcan Iceland Ltd. and handed out for personal use only. It may neither be copied nor made available to others without permission of the Alcan Iceland Ltd. The receiver is liable for any misuse.

Fjöldi stykkja Number of pieces: IV III II I

Hlutur Object		Atriði Item	Efni Material	eg.: stk Weight	total: í heild (kg) Byggð
KLÆÐNING	Mhl. 94				
SKRIFSTOFUHÚS ALCAN					
DEILI, SNIÐ C					

Athugasemdir Remarks

Stærð Format: A1 | Mkv. Scale: 1:50

Kostn.nr.-bún.nr. / CCno.-Eq.no.: 4110 12093

AKS no.: UM10

Verktaki / Supplier: Teiknistofa Ingimundar Sveinssonar ehf

Teikn.nr. verktaka / Drw.no. of supp.: 626 | Breyt./Rev.: 1

Teiknað Drawn: JE/LGS 01072003 | Yfirfarið Checked: JE 01072003 | Samþ/Ákj. Approved:

ALCAN PRIMARY METAL EUROPE
ÍSAL
Alcan Iceland Ltd
Straumsvík
IS-222 Hafnarfjörður

Drw.no. of ÍSAL / Tekn.nr. ÍSAL: 168626 | Breyt./Rev.: 1

Teiknað Drawn | Yfirfarið og samþ. Checked and filed | Nótuð heimild Released