Format A1 (841x594 mm) is 20 mm outside of this frame

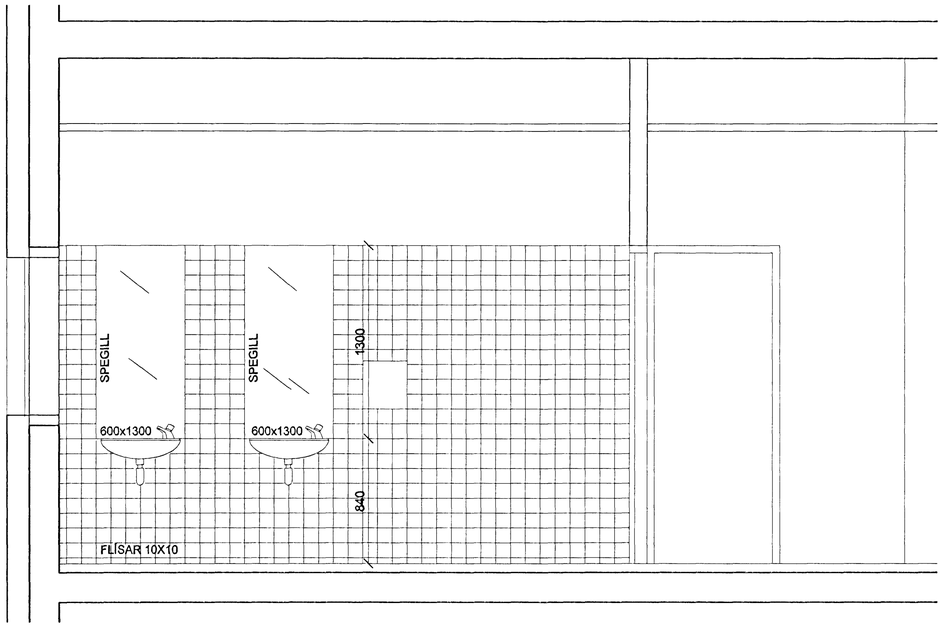

C 644 636 ÁSÝND MKV. 1:20

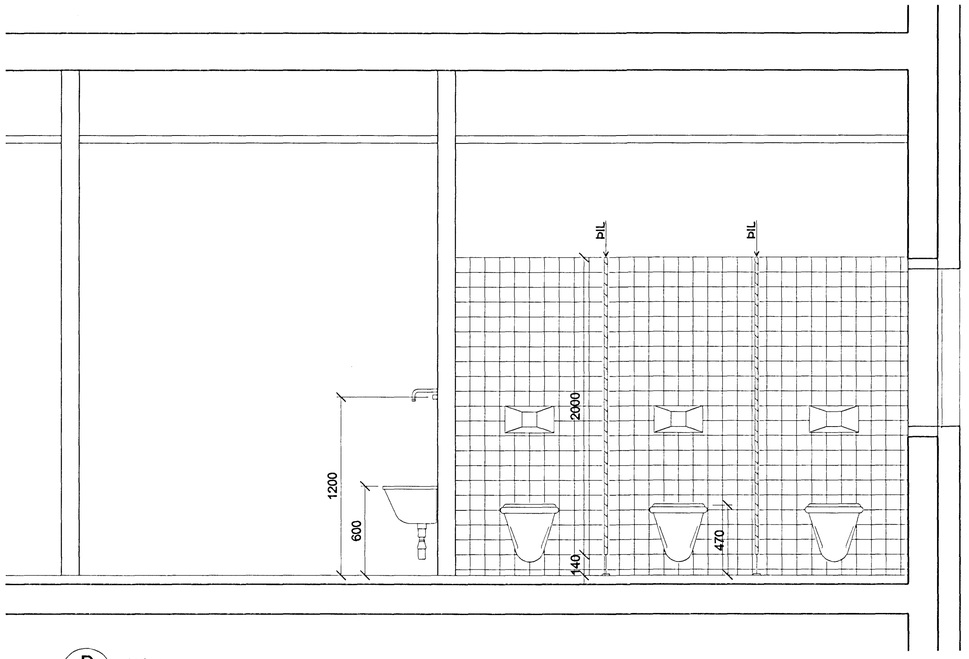

D 644 636 ÁSÝND MKV. 1:20

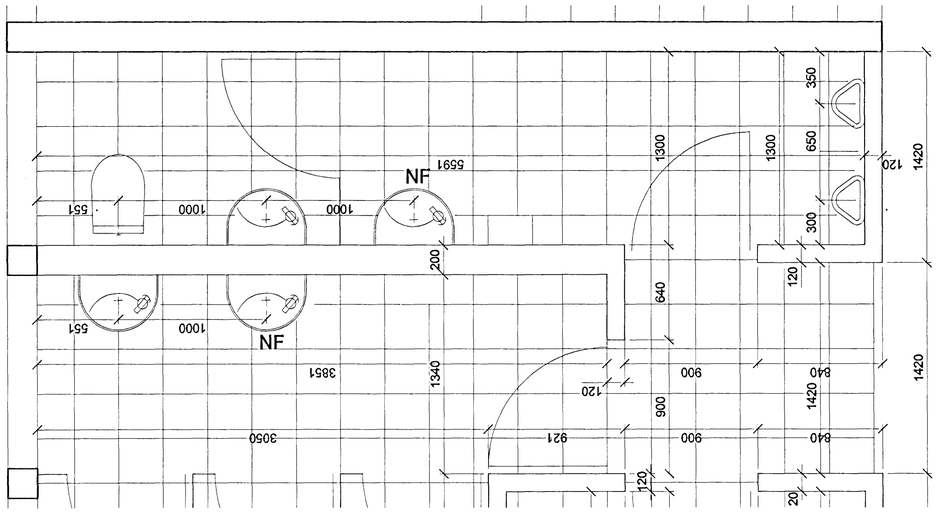

C 644 636 GRUNNMYND MKV. 1:20

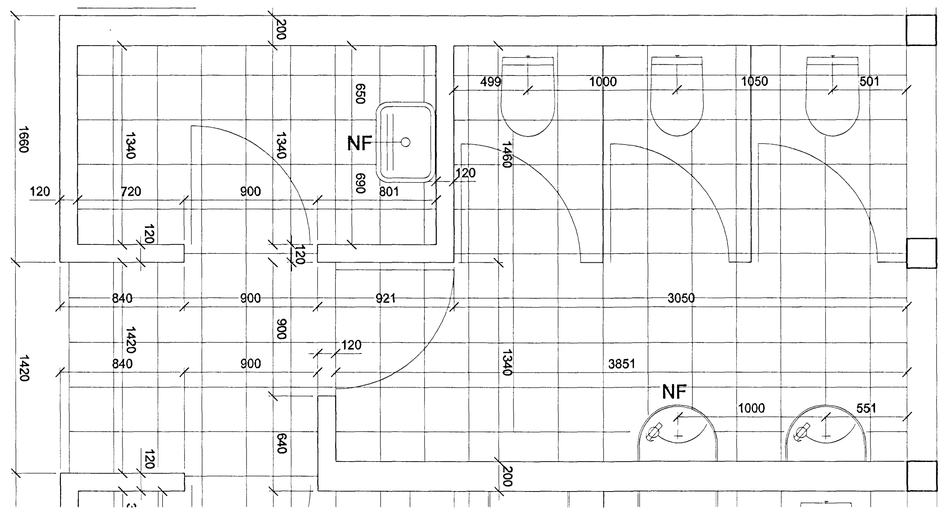

D 644 636 GRUNNMYND MKV. 1:20

Samþykkt þann
21 OKT. 2003
Byggingafulltrúinn í Hafnarfirði
F.h. Sigurbjartur Halldórsson

Skýringar:
Explanations: ÖLL MÁL ATHUGIST Á STAÐNUM

INGIMUNDUR SVEINSSON
JÓHANN EINARSSON
ÓLAFUR ÓSKAR AXELSSON
ÞÓRDÍS ZOËGA
Teiknistofa Ingimundar Sveinssonar
Ingólfsstræti 3
101 Reykjavík
Sími 5204900
Fax 5204901
tis @ tis.is
www. tis. is

Breyt. Rev.	Breyting Revision	Dags. Date	Samþ. Approved	Notk. heimil. Released
1	Vinnuteikning	010703	010703	

Tilv.teikningar nr. ISAL / Ref.drawing no. of ISAL
Samsetn.teikningar nr. ISAL / Assembly drawing no. of ISAL

This drawing is the property of the Alcan Iceland Ltd. and handed out for personal use only. It may neither be copied nor made available to others without permission of the Alcan Iceland Ltd. The receiver is liable for any misuse.

Fjöldi stykkja / Number of pieces: IV III II I

Hlutur / Object | Atriði / Item | Efni / Material | ea.:stk / Weight | total:í heild / (kg) Þyngd | Athugasemdir / Remarks

INNRÉTTING Mhl. 94

SKRIFSTOFUHÚS ALCAN

SNYRTINGAR 1. HÆÐ

Stærð / Format: A1 | Mkv. / Scale: 1:20

Kostn.nr.-bún.nr. / CCno.-Eq.no.: 4110 12093

AKS no.: UM10

Verktaki / Supplier: Teiknistofa Ingimundar Sveinssonar ehf

Teikn.nr. verkaka / Drw.no. of suppl.: 644 | Breyt./Rev.: 1

Teiknað / Drawn: JE/LGS 01072003 | Yfirfarið / Checked: JE 01072003 | Samþykkt / Approved

ALCAN PRIMARY METAL EUROPE
ISAL
Alcan Iceland Ltd
Straumsvík
IS-222 Hafnarfjordur

Drw.no. of ISAL / Teikn.nr. ISAL: 168644 | Breyt./Rev.: 1

Teiknað / Drawn | Yfirfarið og skróð / Checked and filed | Notkun heimiluð / Released