Format A1 (841x594 mm) is 20 mm outside of this frame

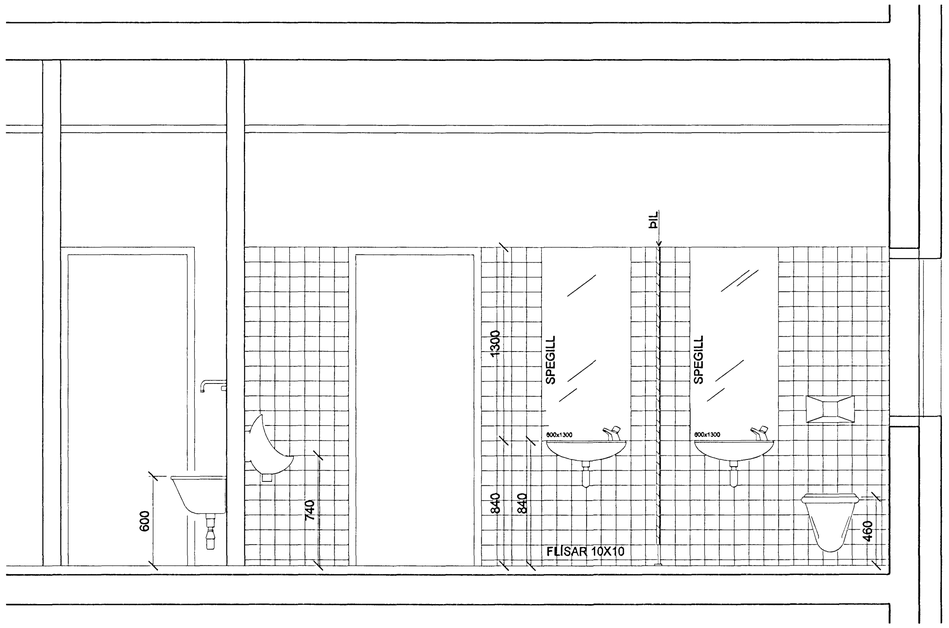

H 646 637 ÁSÝND MKV. 1:20

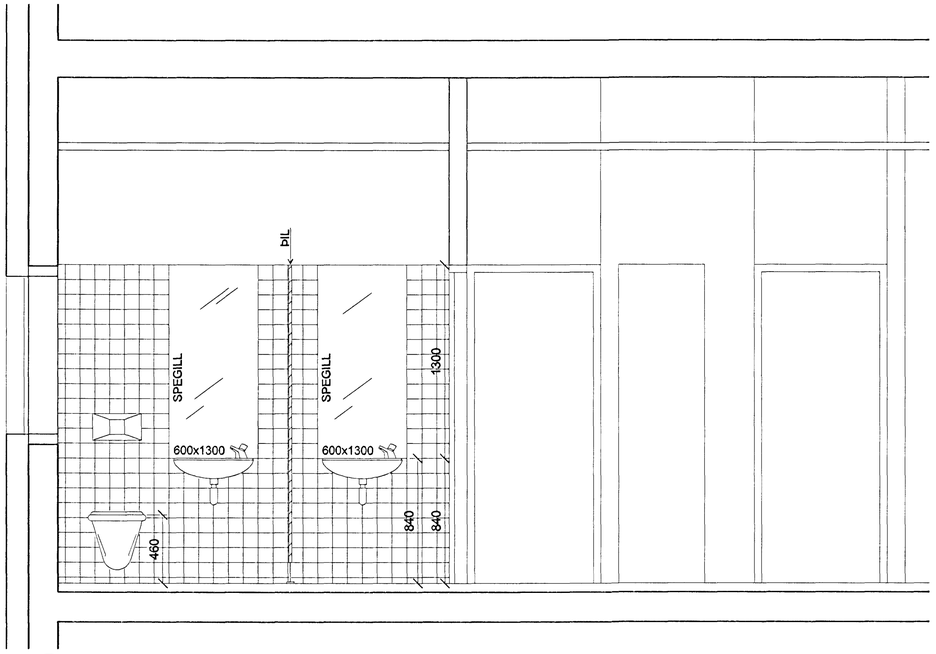

I 646 637 ÁSÝND MKV. 1:20

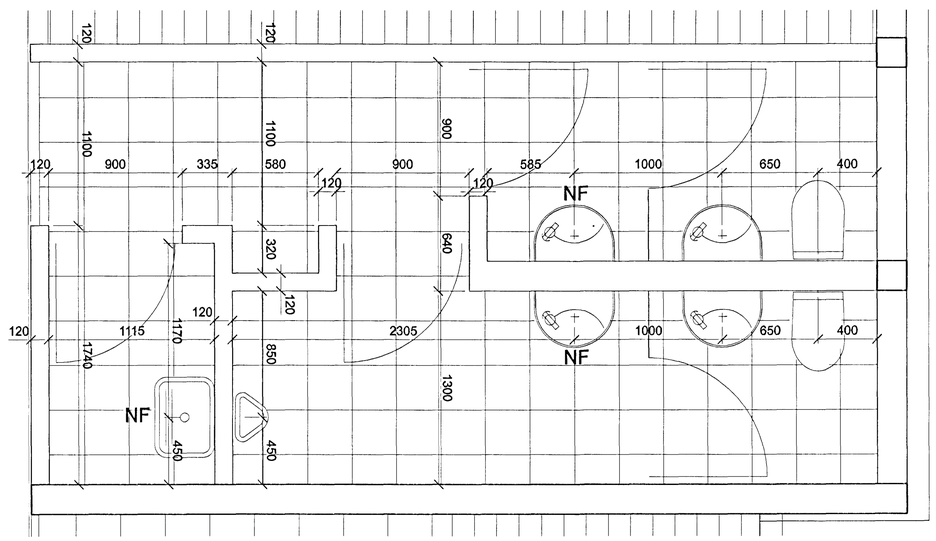

H 646 637 GRUNNMYND MKV. 1:20

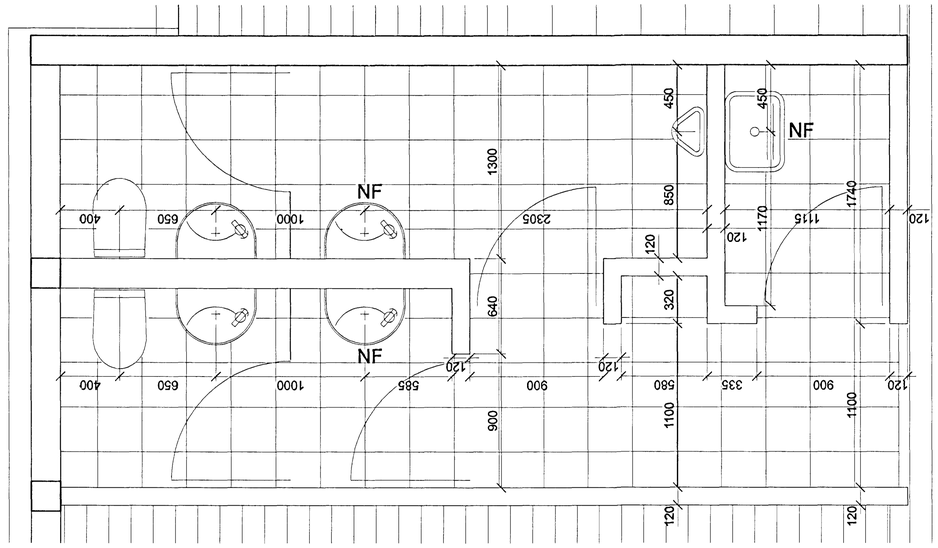

I 646 637 GRUNNMYND MKV. 1:20

Samþykkt þann
21 OKT. 2003
Byggingafulltrúinn í Hafnarfirði
F.h. Sigurbjartur Halldórsson

Skýringar:
Explanations: ÖLL MÁL ATHUGIST Á STAÐNUM

INGIMUNDUR SVEINSSON
JÓHANN EINARSSON
ÓLAFUR ÓSKAR AXELSSON
ÞÓRDÍS ZOÉGA
Teiknistofa Ingimundar Sveinssonar
Ingólfsstræti 3
101 Reykjavík
Sími 5204900
Fax 5204901
tis @ tis.is
www. tis. is

Breyt. Rev.	Breyting Revision	Dags. Date	Samþ. Approved	Notk. heimil. Released
1	Vinnuteikning	010703	010703	

Tilv.teikningar nr. ISAL Ref.drawing no. of ISAL
Samsetn.teikningar nr. ISAL Assembly drawing no. of ISAL

This drawing is the property of the Alcan Iceland Ltd. and handed out for personal use only. It may neither be copied nor made available to others without permission of the Alcan Iceland Ltd. The receiver is liable for any misuse.

Fjöldi stykkja Number of pieces: IV III II I

Hlutur Object	Atriði Item	Efni Material	Eq.: stk Weight	total: í heild (kg) Þyngd	Athugasemdir Remarks

INNRÉTTING Mhl. 94
SKRIFSTOFUHÚS ALCAN
SNYRTINGAR 2. HÆÐ

Starð Format: A1 | Mkv. Scale: 1:20
Kostn.nr.-bún.nr. / CCno.-Eq.no.: 4110 12093
AKS no.: UM10
Verktaki / Supplier: Teiknistofa Ingimundar Sveinssonar ehf
Teikn.nr. vertaka / Drw.no. of suppl.: 646 | Breyt./Rev.: 1
Teiknað Drawn: JE/LGS 01072003 | Yfirfarið Checked: JE 01072003 | Samþykkt Approved
ALCAN PRIMARY METAL EUROPE
ISAL Alcan Iceland Ltd
Straumsvík IS-222 Hafnarfjordur
Drw.no. of ISAL / Teikn.nr. ISAL: 168646 | Breyt./Rev.: 1
Teiknað Drawn | Yfirfarið og skráð Checked and filed | Notkun heimiluð Released