Part Mark Key

1	G1891(Flip)
2	G1784
3	J160
4	P106(Flip)
5	J141
6	H27
7	G1906(Flip)
8	G1907(Flip)
9	J152
10	GFA200
11	GFA206
12	GFA106
15	PCCX012

Secondary Part Schedule

Mark	Part	Thick.	Depth	Lap
	04C0611511	0.1200	216	
	04C1110611	0.1200	216	
H39	DH1104217	0.0590	216	
J163	010J1005015	0.0730	216	
J164	010J1005012	0.1050	216	
G1891	018G0202017	0.0590	216	
G1784	01G0202017	0.0590	216	
J160	012J0710217	0.0590	216	
P106	JCP052046	0.0590	216	
G1905	024C1001516	0.0650	216	
J141	013J0406517	0.0590	216	
H27	DH0600217	0.0590	216	
G1906	025C0700017	0.0590	216	
G1907	026C0510617	0.0590	216	
J152	014J0406517	0.0590	216	
G1900	001C1901617	0.0590	216	
G1901	001C1802717	0.0590	216	

Framed Opening Locations

Id	Width	Height	Sill Ht.	Frame	To	Dimen.
FO1	17950	500	1900	9	Jamb-L	349

Secondary Part Schedule

Mark	Part	Length
PCCX001	MC8x22.8	4140
PCCX002	MC8x22.8	5721
PCCX003	MC8x22.8	5709
PCCX004	MC8x22.8	5772
PCCX005	MC8x22.8	5810
PCCX012	MC8x22.8	686

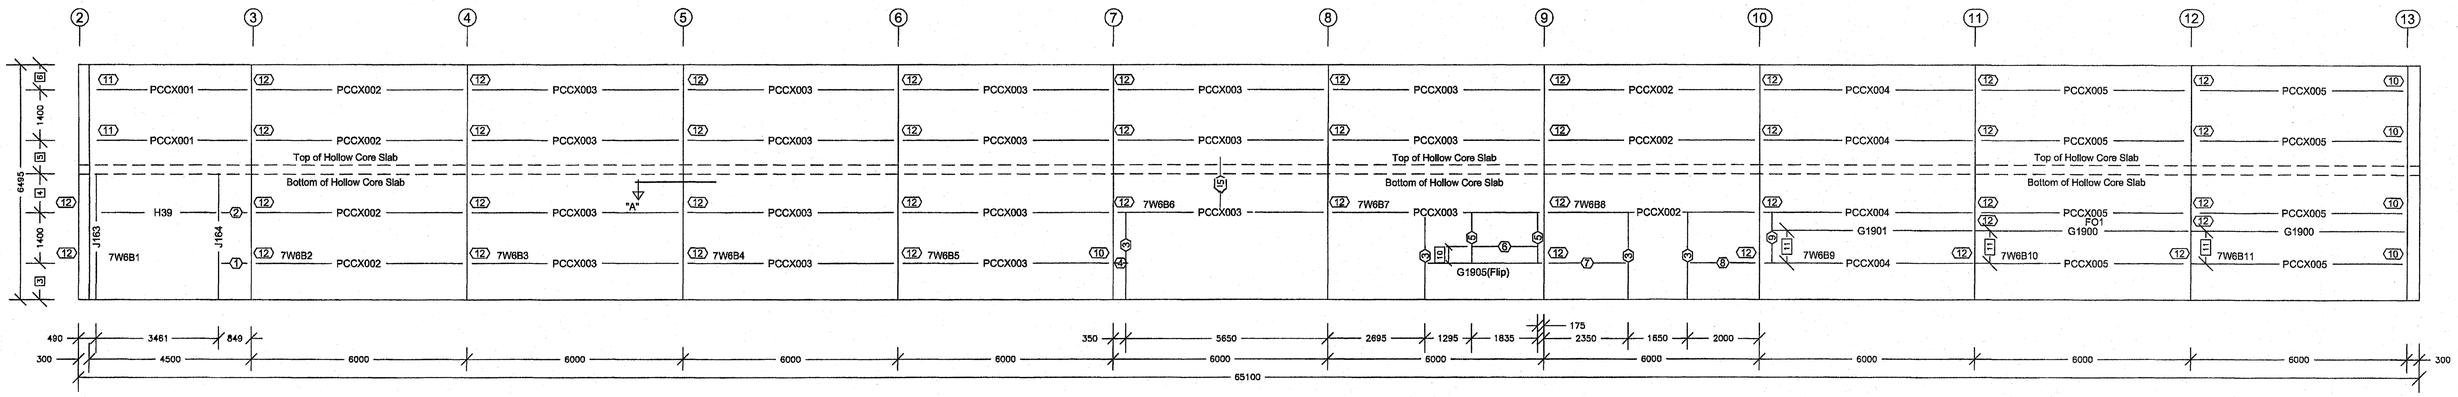

OFFICE WALL SECONDARY ELEVATION AT P

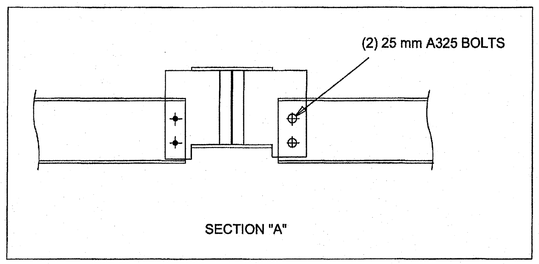

SECTION "A"

Dimension Key

11	900
10	449
6	695
5	924
4	1076
3	1000

1. UNLESS NOTED, USE 1/2 X 1 1/2 A-325 SNUG TIGHTENED BOLTS FOR GIRT LAP, GIRT TO FRAME, FLANGE BRACE TO FRAME, FLANGE BRACE TO GIRT, JAMB AND HEADER CONNECTIONS.
2. WIND AND FLANGE BRACING ARE AN INTEGRAL PART OF THE WALL STRUCTURAL SYSTEM AND SHOULD BE PROPERLY INSTALLED PRIOR TO ERECTION OF WALL AND ROOF SHEETS. REMOVAL OR ALTERATION OF WALL BRACING WITHOUT PRIOR AUTHORIZATION IS PROHIBITED.

THE VP ENGINEER'S SEAL APPLIES ONLY TO THE WORK PRODUCT OF VP AND DESIGN AND PERFORMANCE REQUIREMENTS SPECIFIED BY VP. THE VP ENGINEER'S SEAL DOES NOT APPLY TO THE PERFORMANCE OR DESIGN OF ANY OTHER PRODUCT OR COMPONENT FURNISHED BY VP EXCEPT TO ANY DESIGN OR PERFORMANCE REQUIREMENTS SPECIFIED BY VP.

THIS DRAWING, INCLUDING THE INFORMATION HEREON, REMAINS THE PROPERTY OF VP BUILDINGS.

IT IS PROVIDED SOLELY FOR ERECTING THE BUILDING DESCRIBED IN THE APPLICABLE PURCHASE ORDER AND SHALL NOT BE MODIFIED, REPRODUCED OR USED FOR ANY OTHER PURPOSE WITHOUT PRIOR WRITTEN APPROVAL OF VP BUILDINGS.

THE GENERAL CONTRACTOR AND/OR ERECTOR IS SOLELY RESPONSIBLE FOR ACCURATE, GOOD QUALITY WORKMANSHIP IN ERECTING THIS BUILDING IN CONFORMANCE WITH THIS DRAWING, DETAILS REFERENCED IN THIS DRAWING, ALL APPLICABLE VP ERECTION GUIDES, AND INDUSTRY STANDARDS PERTAINING TO PROPER ERECTION, INCLUDING THE CORRECT USE OF TEMPORARY BRACING.

VP Buildings, Inc.
3200 Players Club Circle Memphis TN 38125

REV	DATE	BY	DESCRIPTION

NTS

7/27/2007 11:10:32

VP Ref: Shape Name = Office area, Wall = 6

Samþykkt þann 23 JAN. 2008
Byggingfulltrúinn í Hafnarfirði
F.h. Sigurbjartur Halldórsson

VSÓ RÁÐGJÖF
Með áritun á uppdrátt þennan ábyrgist VSÓ Ráðgjöf ehf. kt. 681272-0979, að hönnun sé faglega unnin og í samræmi við lög og reglugerðir um byggingarmál.
Dags. Nafn Kennitala
Norðurhella 2 · 221 Hafnarfjörður

FOR CONSTRUCTION

OFFICE WALL SECONDARY ELEVATION AT P

Norðurhella 2 - Hafnarfirði
Útveggur í línu P
Verkstæðishluti
Bl. nr. 46

VP BUILDINGS VARCO-PRUDEN
VPC VERSION: 5.6d

JOBNO	07-4487
DATE	8/14/2007
DRAWN/CHECK	ELM ELM
PAGE	46

FILENAME: Copy of Hafnarfjordur 14orig.VPC

--C:\PROGRAM FILES\VP BUILDINGS\VP PAGE 1 - 8/20/2007 5:00:37 PM

VKT
Verkfræðistofa Hauks Ásgeirssonar ehf.
Kt. 560600-3050
Dalvegi 18
201 Kópavogur
VHA
26 OCT 2007
MÓTTEKIÐ