Part Mark Key	
1	H29
2	G2110
3	G2107
4	GFA206
5	GFA200
6	GFA306
7	GFA106
8	GFA406
9	GFA300
10	GFA606

Secondary Part Schedule

Mark	Part	Thick.	Depth	Lap
G2010	038G2009217	0.0590	8 1/2"	
G2022	041G1004517	0.0590	8 1/2"	
G2035	039C2400017	0.0590	8 1/2"	
G2036	040C2003617	0.0590	8 1/2"	
G2082	01G1409217	0.0590	8 1/2"	
G2083	001G2606417	0.0590	8 1/2"	
G2084	001G2504317	0.0590	8 1/2"	
G2085	001C2405117	0.0590	8 1/2"	
G2086	003G0908617	0.0590	8 1/2"	
G2087	004G2006117	0.0590	8 1/2"	
G2088	008C1004517	0.0590	8 1/2"	
G2104	066C2411317	0.0590	8 1/2"	
G2105	067C2006717	0.0590	8 1/2"	
G2107	033G0500517	0.0590	8 1/2"	
G2110	051C0504017	0.0590	8 1/2"	
H29	DH0303317	0.0590	8 1/2"	
J165	015J1008117	0.0590	8 1/2"	

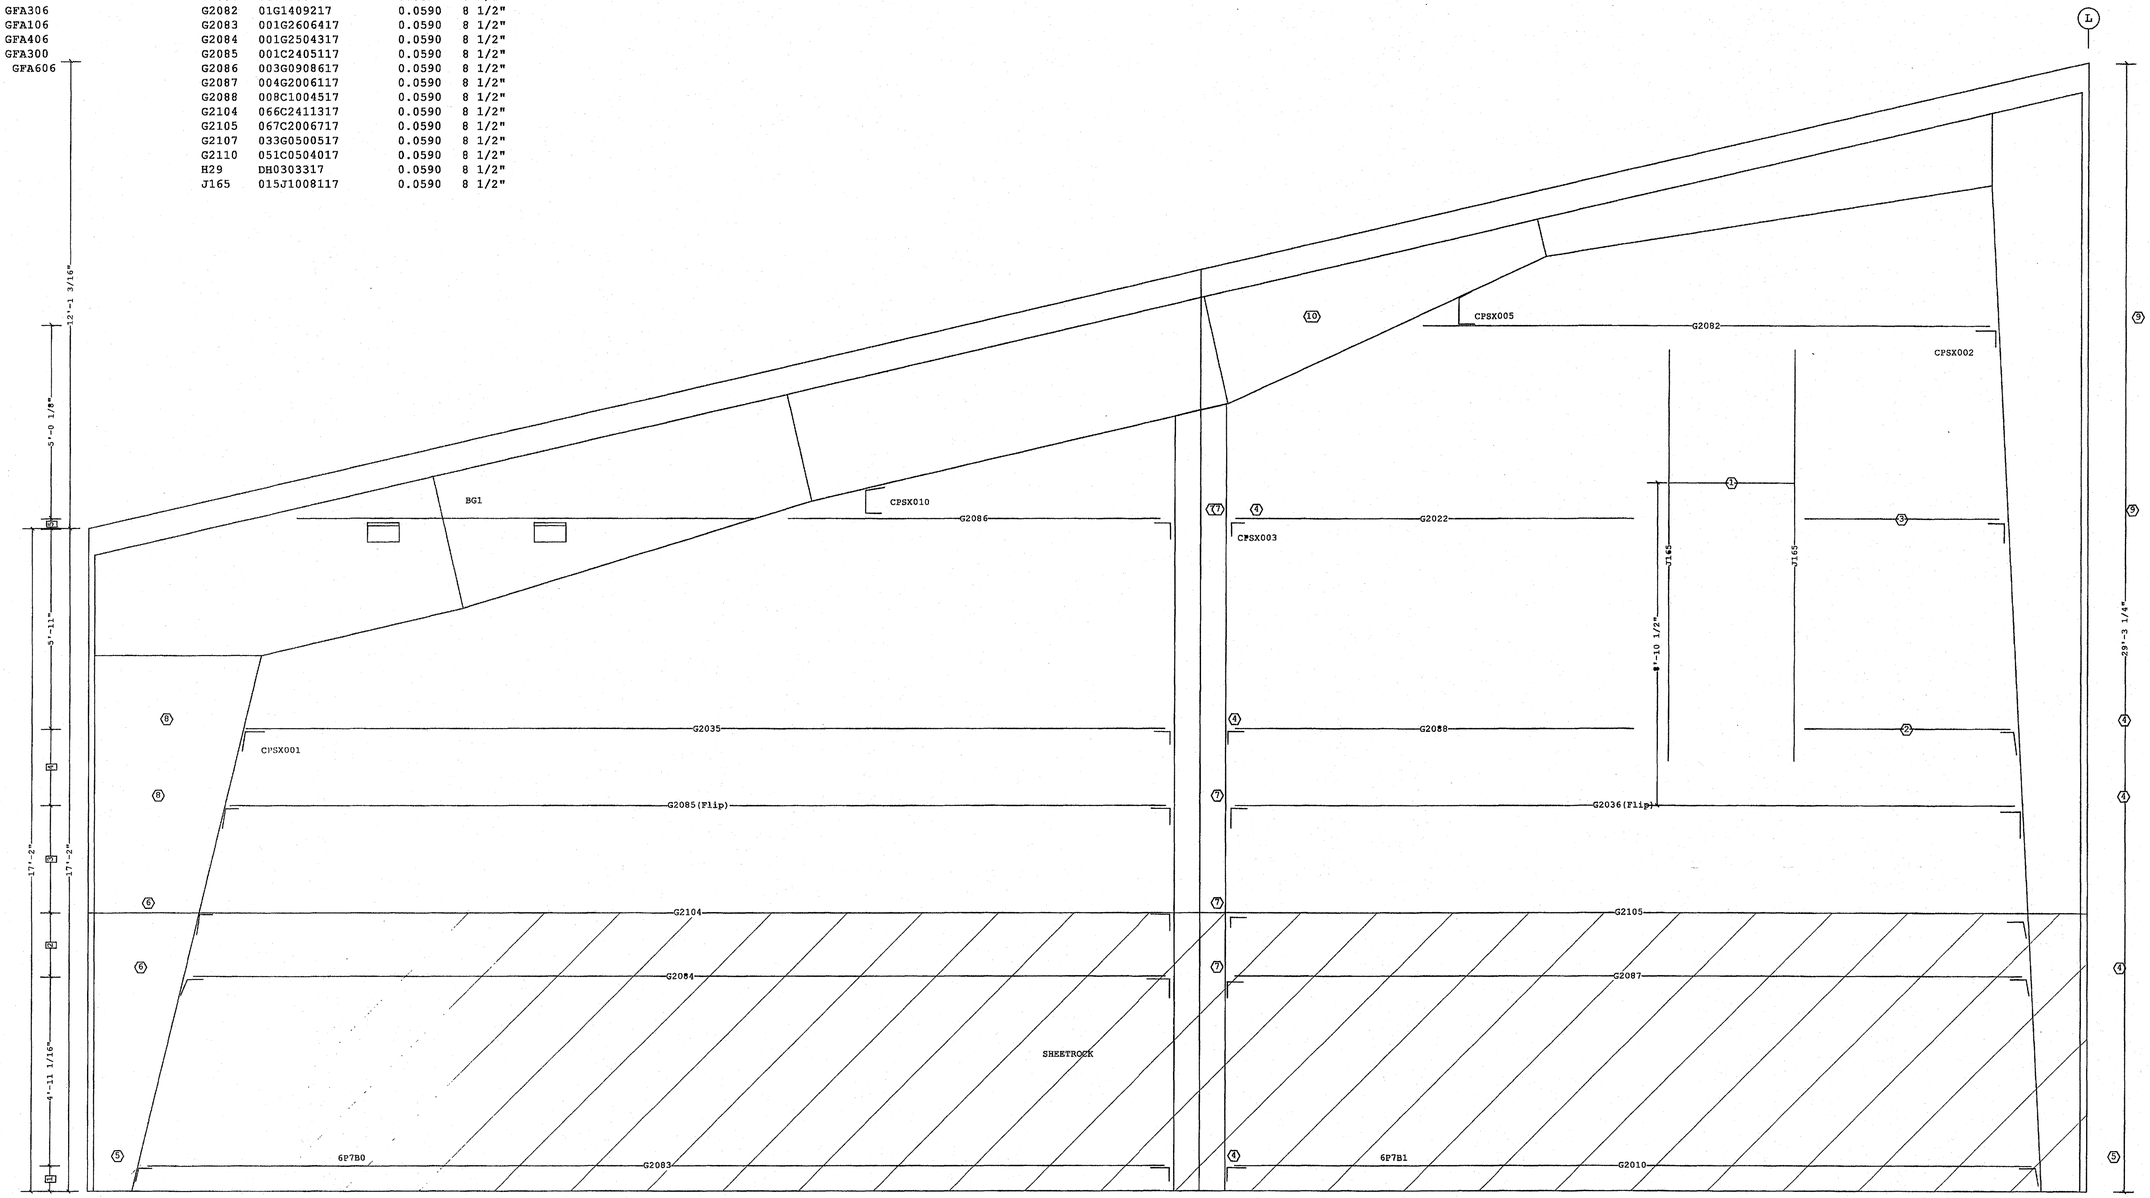

Dimension Key	
6	3'-3 3/8"
5	3 1/4"
4	1'-9"
3	2'-3 3/8"
2	1'-7 11/16"
1	7 7/8"

WALL SECONDARY ELEVATION PARTITION OR MISC. 7

Norðurhella 2 · 221 Hafnarfjörður

FOR CONSTRUCTION

Samþykkt þann 23 JAN. 2008
Byggingfulltrúinn í Hafnarfirði
F.h.Sigurbjartur Halldórsson

1. UNLESS NOTED, USE 1/2 X 1 1/2 A-325 SNUG TIGHTENED BOLTS FOR GIRT LAP, GIRT TO FRAME, FLANGE BRACE TO FRAME, FLANGE BRACE TO GIRT, JAMB AND HEADER CONNECTIONS.
2. WIND AND FLANGE BRACING ARE AN INTEGRAL PART OF THE WALL STRUCTURAL SYSTEM AND SHOULD BE PROPERLY INSTALLED PRIOR TO ERECTION OF WALL AND ROOF SHEETS. REMOVAL OR ALTERATION OF WALL BRACING WITHOUT PRIOR AUTHORIZATION IS PROHIBITED.

THE VP ENGINEER'S SEAL APPLIES ONLY TO THE WORK PRODUCT OF VP AND DESIGN AND PERFORMANCE REQUIREMENTS SPECIFIED BY VP. THE VP ENGINEER'S SEAL DOES NOT APPLY TO THE PERFORMANCE OR DESIGN OF ANY OTHER PRODUCT OR COMPONENT FURNISHED BY VP EXCEPT TO ANY DESIGN OR PERFORMANCE REQUIREMENTS SPECIFIED BY VP.

THIS DRAWING, INCLUDING THE INFORMATION HEREON, REMAINS THE PROPERTY OF VP BUILDINGS.

IT IS PROVIDED SOLELY FOR ERECTING THE BUILDING DESCRIBED IN THE APPLICABLE PURCHASE ORDER AND SHALL NOT BE MODIFIED, REPRODUCED OR USED FOR ANY OTHER PURPOSE WITHOUT PRIOR WRITTEN APPROVAL OF VP BUILDINGS.

THE GENERAL CONTRACTOR AND/OR ERECTOR IS SOLELY RESPONSIBLE FOR ACCURATE, GOOD QUALITY WORKMANSHIP IN ERECTING THIS BUILDING IN CONFORMANCE WITH THIS DRAWING, DETAILS REFERENCED IN THIS DRAWING, ALL APPLICABLE VP ERECTION GUIDES, AND INDUSTRY STANDARDS PERTAINING TO PROPER ERECTION, INCLUDING THE CORRECT USE OF TEMPORARY BRACING.

VP Buildings, Inc.
3200 Players Club Circle Memphis TN 38125

REV	DATE	BY	DESCRIPTION

NTS

8/9/2007 13:36:09

WALL SECONDARY ELEVATION PARTITION OR MISC. 7

Norðurhella 2 - Hafnarfirði
Milliveggur 7
Verkstæðishluti
Bl. nr. 45

VP BUILDINGS
VARCO-PRUDEN

VPS VERSION: 5.6d

FILENAME: 0-4487 EP4partition.VPS

JOBNO	07-4487
DATE	8-9-07
DRAWN/CHECK	SSB
PAGE	45

VSÓ RÁÐGJÖF
Með áritun á uppdrátt þennan ábyrgist VSÓ Ráðgjöf ehf. kt. 681272-0979, að hönnun sé faglega unnin og í samræmi við lög og reglugerðir um byggingarmál.

Dags. Nafn Kennitala

Verkfræðistofa Hauks Ásgeirssonar ehf.
Kr. 560600-3050
Dalvegi 18
201 Kópavogur

EYKT
26 OCT 2007
MOTTEKIÐ