Part Mark Key	
1	H29
2	G2106
3	G2107
4	GFA206
5	GFA200
6	GFA306
7	GFA106
8	GFA400
9	GFA406
10	GFA500
11	GFA300
12	GFA606

Secondary Part Schedule

Mark	Part	Thick.	Depth	Lap
G2072	002G2608317	0.0590	8 1/2"	
G2073	002G2502317	0.0590	8 1/2"	
G2074	002C2405217	0.0590	8 1/2"	
G2075	049C2400017	0.0590	8 1/2"	
G2076	047G1000417	0.0590	8 1/2"	
G2077	007G2011217	0.0590	8 1/2"	
G2078	007G2008217	0.0590	8 1/2"	
G2079	007C2005617	0.0590	8 1/2"	
G2080	050C1006517	0.0590	8 1/2"	
G2081	048G1006517	0.0590	8 1/2"	
G2082	01G1409217	0.0590	8 1/2"	
G2102	064C2409117	0.0590	8 1/2"	
G2103	065C2007017	0.0590	8 1/2"	
G2106	038C0504017	0.0590	8 1/2"	
G2107	033G0500517	0.0590	8 1/2"	
H29	DH0303317	0.0590	8 1/2"	
J165	015J1008117	0.0590	8 1/2"	

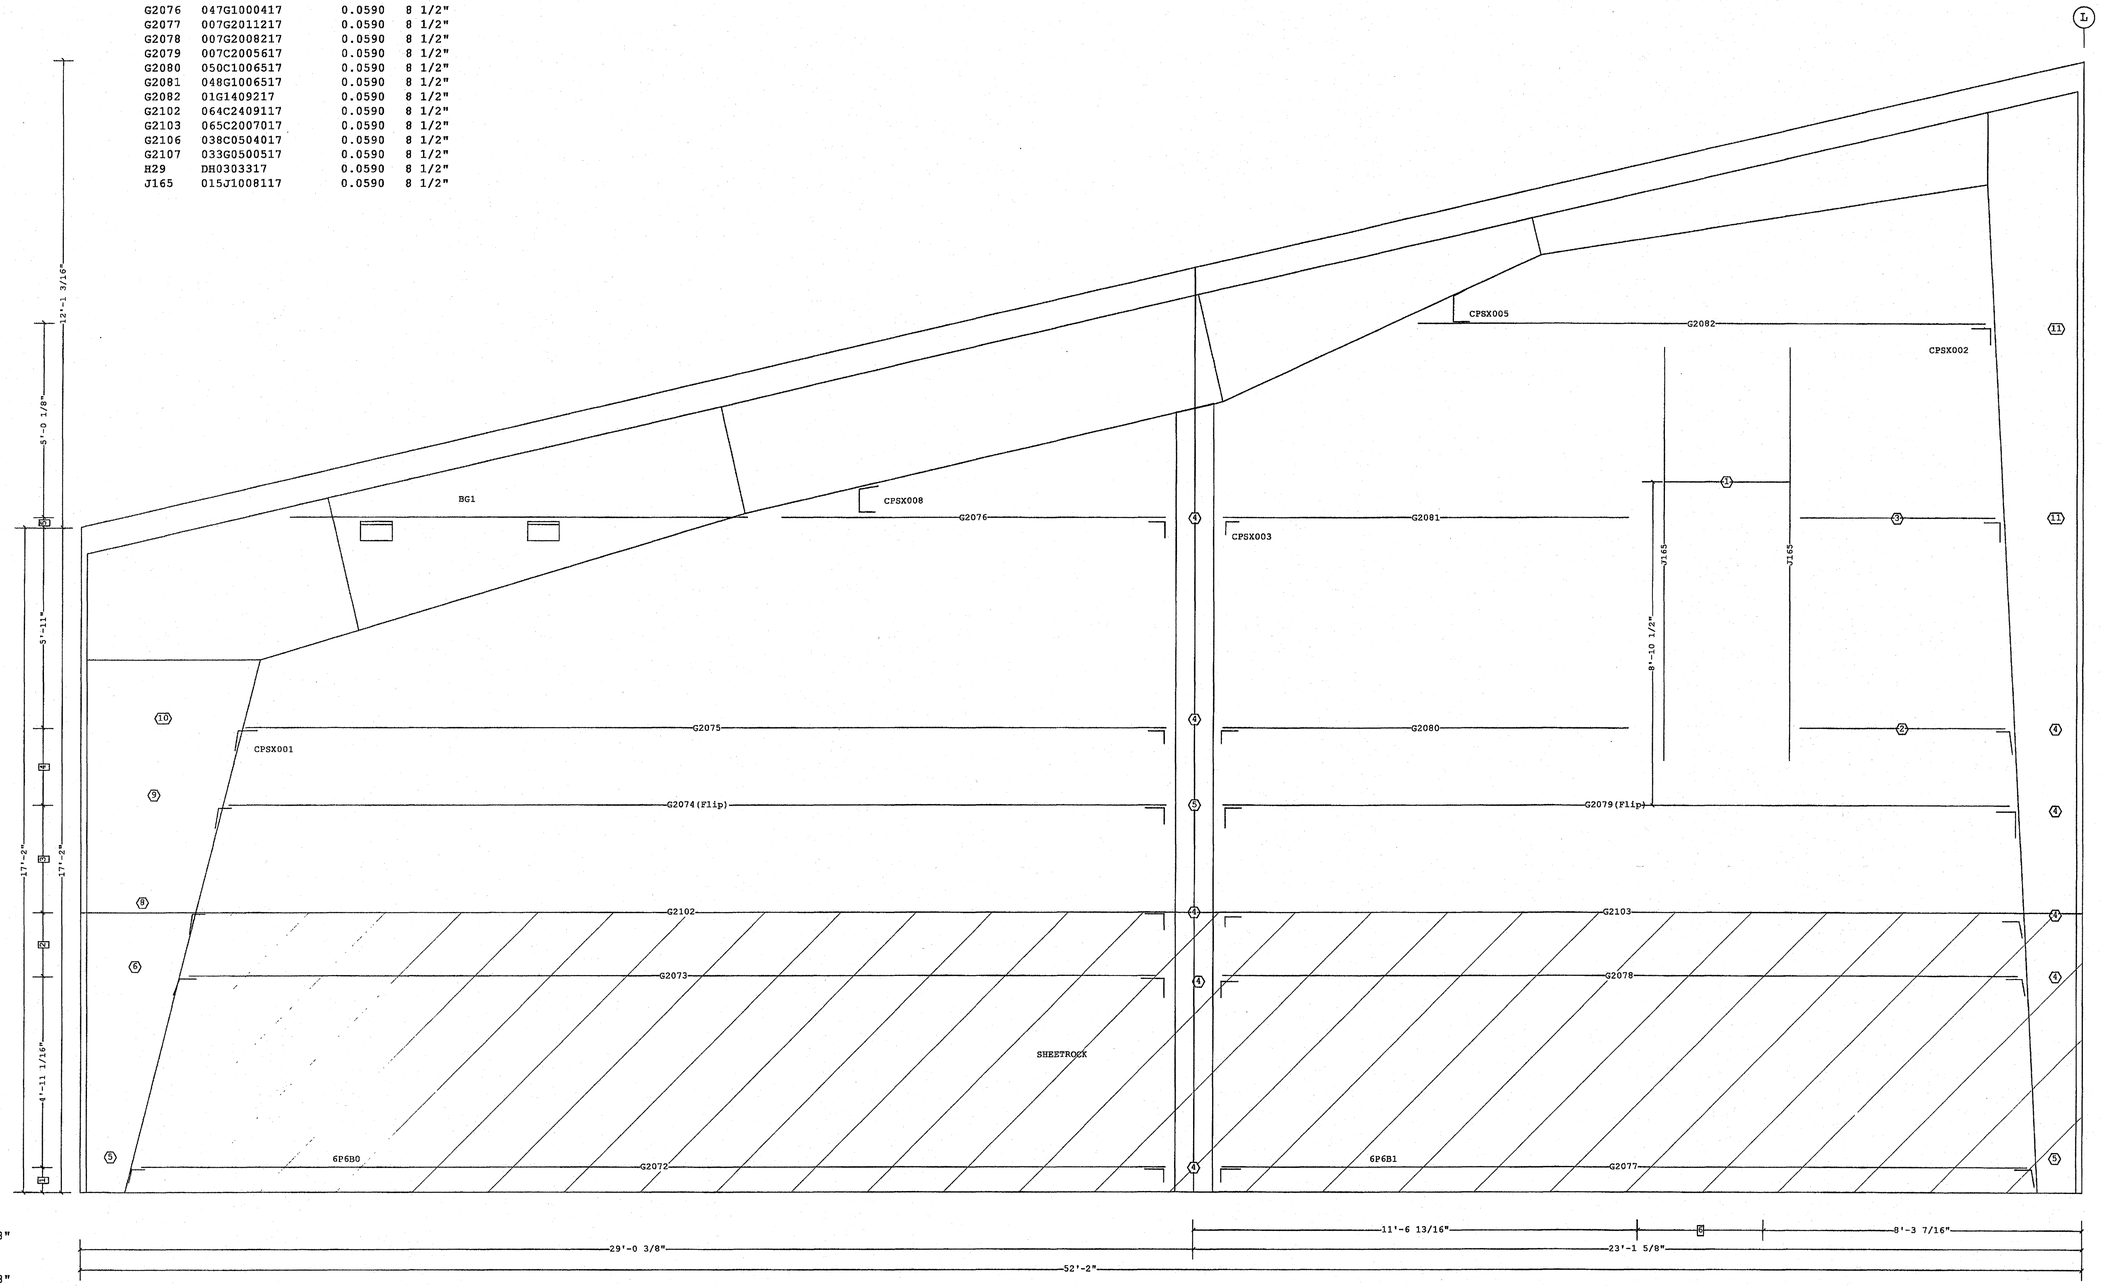

Dimension Key	
6	3'-3 3/8"
5	3 1/4"
4	1'-9"
3	2'-3 3/8"
2	1'-7 11/16"
1	7 7/8"

WALL SECONDARY ELEVATION PARTITION OR MISC. 6

Norðurhella 2 · 221 Hafnarfjörður

Samþykkt þann 23 JAN. 2008
Byggingfulltrúinn í Hafnarfirði
F.h.Sigurbjartur Halldórsson

FOR CONSTRUCTION

1. UNLESS NOTED, USE 1/2 X 1 1/2 A-325 SNUG TIGHTENED BOLTS FOR GIRT LAP, GIRT TO FRAME, FLANGE BRACE TO FRAME, FLANGE BRACE TO GIRT, JAMB AND HEADER CONNECTIONS.
2. WIND AND FLANGE BRACING ARE AN INTEGRAL PART OF THE WALL STRUCTURAL SYSTEM AND SHOULD BE PROPERLY INSTALLED PRIOR TO ERECTION OF WALL AND ROOF SHEETS. REMOVAL OR ALTERATION OF WALL BRACING WITHOUT PRIOR AUTHORIZATION IS PROHIBITED.

THE VP ENGINEER'S SEAL APPLIES ONLY TO THE WORK PRODUCT OF VP AND DESIGN AND PERFORMANCE REQUIREMENTS SPECIFIED BY VP. THE VP ENGINEER'S SEAL DOES NOT APPLY TO THE PERFORMANCE OR DESIGN OF ANY OTHER PRODUCT OR COMPONENT FURNISHED BY VP EXCEPT TO ANY DESIGN OR PERFORMANCE REQUIREMENTS SPECIFIED BY VP.

THIS DRAWING, INCLUDING THE INFORMATION HEREON, REMAINS THE PROPERTY OF VP BUILDINGS.

IT IS PROVIDED SOLELY FOR ERECTING THE BUILDING DESCRIBED IN THE APPLICABLE PURCHASE ORDER AND SHALL NOT BE MODIFIED, REPRODUCED OR USED FOR ANY OTHER PURPOSE WITHOUT PRIOR WRITTEN APPROVAL OF VP BUILDINGS.

THE GENERAL CONTRACTOR AND/OR ERECTOR IS SOLELY RESPONSIBLE FOR ACCURATE, GOOD QUALITY WORKMANSHIP IN ERECTING THIS BUILDING IN CONFORMANCE WITH THIS DRAWING, DETAILS REFERENCED IN THIS DRAWING, ALL APPLICABLE VP ERECTION GUIDES, AND INDUSTRY STANDARDS PERTAINING TO PROPER ERECTION, INCLUDING THE CORRECT USE OF TEMPORARY BRACING.

VP Buildings, Inc.
3200 Players Club Circle Memphis TN 38125

REV	DATE	BY	DESCRIPTION

NTS

8/9/2007 13:36:08 FILENAME: 0-4487 EP4partition.VPC

WALL SECONDARY ELEVATION PARTITION OR MISC. 6

Norðurhella 2 - Hafnarfirði
Milliveggur 6
Verkstæðishluti
Bl. nr. 44

VP BUILDINGS VARCO-PRUDEN
VPC VERSION: 5.6d

JOBNO	07-4487
DATE	8-9-07
DRAWN/CHECK	SSB
PAGE	44

VSÓ RÁÐGJÖF
Með áritun á uppdrátt þennan ábyrgist VSÓ Ráðgjöf ehf. kt. 681272-0979, að hönnun sé faglega unnin og í samræmi við lög og reglugerðir um byggingarmál.

Dags. Nafn Kennitala

Verkfræðistofa Hauks Ásgeirssonar ehf.
VHA Kt. 560600-3050
Dalvegi 18
201 Kópavogur

FVKT
6 OCT 2007
MÓTTEKIÐ