Part Mark Key

1	G2063(Typ.)
2	G2100
3	G2064(Flip)
4	G2065
5	GFA206
6	GFA200
7	GFA300
8	GFA306
9	GFA400
10	GFA106

Secondary Part Schedule

Mark	Part	Thick.	Depth	Lap
G2058	010G2203617	0.0590	8 1/2"	
G2059	010G2105017	0.0590	8 1/2"	
G2060	010C2008317	0.0590	8 1/2"	
G2061	013C2004517	0.0590	8 1/2"	
G2062	011G0511617	0.0590	8 1/2"	
G2063	012G0408517	0.0590	8 1/2"	
G2064	015C0408517	0.0590	8 1/2"	
G2065	047C0408517	0.0590	8 1/2"	
G2066	014G1909117	0.0590	8 1/2"	
G2067	014G1905417	0.0590	8 1/2"	
G2068	014C1902417	0.0590	8 1/2"	
G2069	048C1901217	0.0590	8 1/2"	
G2070	014G1808517	0.0590	8 1/2"	
G2071	013G1701617	0.0590	8 1/2"	
G2099	061C2101217	0.0590	8 1/2"	
G2100	062C0408317	0.0590	8 1/2"	
G2101	063C1904017	0.0590	8 1/2"	

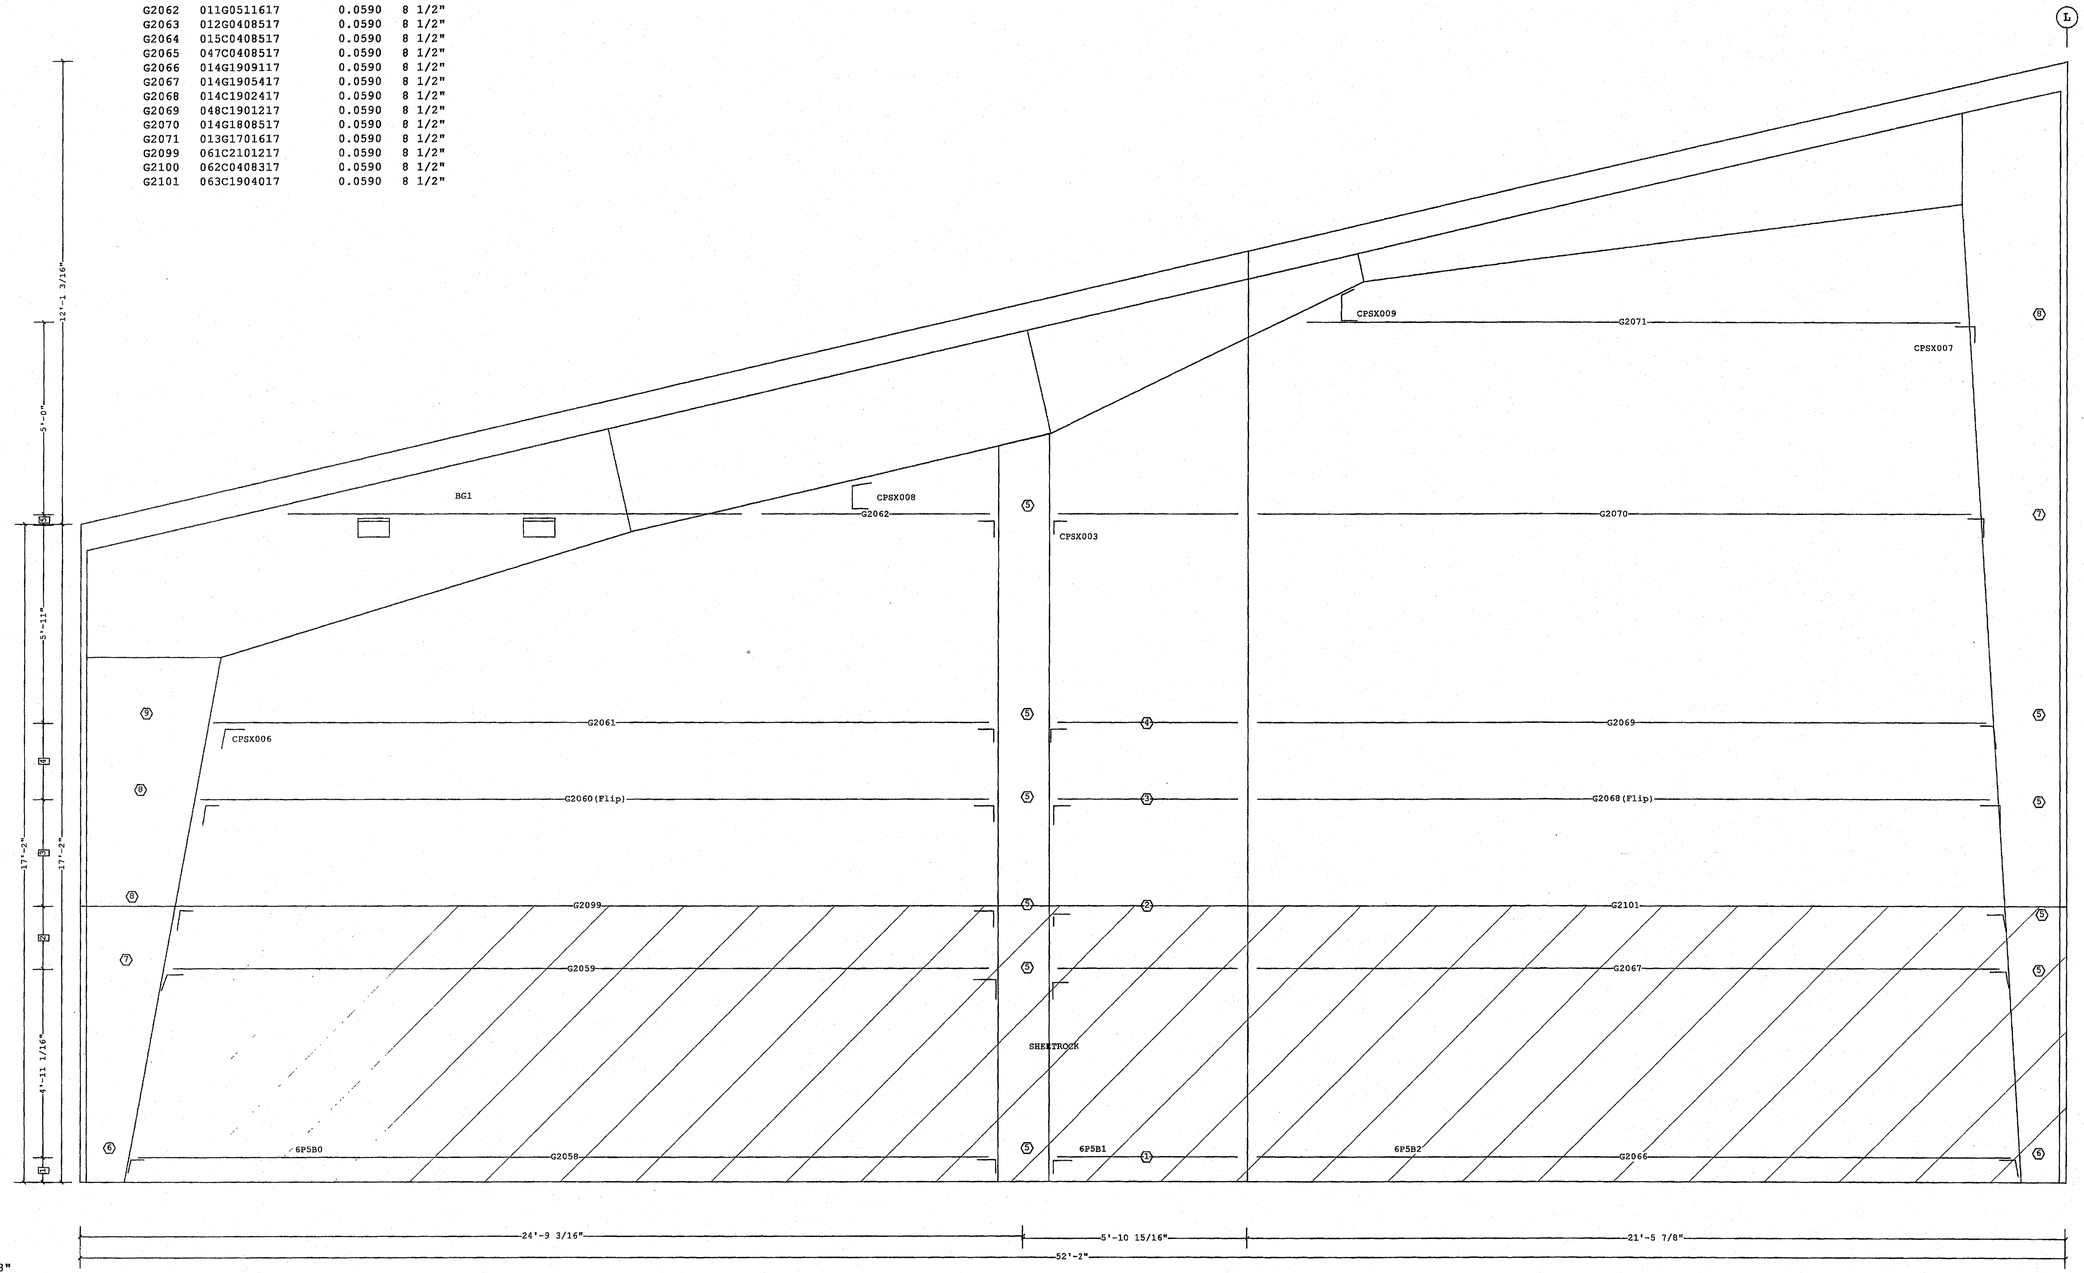

Samþykkt þann 23 JAN. 2008
Byggingfulltrúinn í Hafnarfirði
F.h.Sigurbjartur Halldórsson

5	3 1/4"
4	1'-9"
3	2'-3 3/8"
2	1'-7 11/16"
1	7 7/8"

Dimension Key

WALL SECONDARY ELEVATION PARTITION OR MISC. 5

FOR CONSTRUCTION

1. UNLESS NOTED, USE 1/2 X 1 1/2 A-325 SNUG TIGHTENED BOLTS FOR GIRT LAP, GIRT TO FRAME, FLANGE BRACE TO FRAME, FLANGE BRACE TO GIRT, JAMB AND HEADER CONNECTIONS.
2. WIND AND FLANGE BRACING ARE AN INTEGRAL PART OF THE WALL STRUCTURAL SYSTEM AND SHOULD BE PROPERLY INSTALLED PRIOR TO ERECTION OF WALL AND ROOF SHEETS. REMOVAL OR ALTERATION OF WALL BRACING WITHOUT PRIOR AUTHORIZATION IS PROHIBITED.

THE VP ENGINEER'S SEAL APPLIES ONLY TO THE WORK PRODUCT OF VP AND DESIGN AND PERFORMANCE REQUIREMENTS SPECIFIED BY VP. THE VP ENGINEER'S SEAL DOES NOT APPLY TO THE PERFORMANCE OR DESIGN OF ANY OTHER PRODUCT OR COMPONENT FURNISHED BY VP EXCEPT TO ANY DESIGN OR PERFORMANCE REQUIREMENTS SPECIFIED BY VP.

THIS DRAWING, INCLUDING THE INFORMATION HEREON, REMAINS THE PROPERTY OF VP BUILDINGS.
IT IS PROVIDED SOLELY FOR ERECTING THE BUILDING DESCRIBED IN THE APPLICABLE PURCHASE ORDER AND SHALL NOT BE MODIFIED, REPRODUCED OR USED FOR ANY OTHER PURPOSE WITHOUT PRIOR WRITTEN APPROVAL OF VP BUILDINGS.

THE GENERAL CONTRACTOR AND/OR ERECTOR IS SOLELY RESPONSIBLE FOR ACCURATE, GOOD QUALITY WORKMANSHIP IN ERECTING THIS BUILDING IN CONFORMANCE WITH THIS DRAWING, DETAILS REFERENCED IN THIS DRAWING, ALL APPLICABLE VP ERECTION GUIDES, AND INDUSTRY STANDARDS PERTAINING TO PROPER ERECTION, INCLUDING THE CORRECT USE OF TEMPORARY BRACING.

VP Buildings, Inc.
3200 Players Club Circle Memphis TN 38125

REV	DATE	BY	DESCRIPTION

NTS

8/9/2007 13:36:07

WALL SECONDARY ELEVATION PARTITION OR MISC. 5

Norðurhella 2 - Hafnarfirði
Milliveggur 5
Verkstæðishluti
Bl. nr. 43

VP BUILDINGS
VARCO-PRUDEN
VPC VERSION: 5.6d

JOBNO	07-4407
DATE	8-9-07
DRAWN/CHECK	SSB
PAGE	43

FILENAME: 0-4487 EP4partition VPC

Verkfræðistofa Hauks Ásgeirssonar ehf.
VHA
Kt. 560600-3050
Dalvegi 18
201 Kópavogur

VSÓ RÁÐGJÖF
Með áritun á uppdrátt þennan ábyrgist VSÓ Ráðgjöf ehf. kt. 681272-0979, að hönnun sé faglega unnin og í samræmi við lög og reglugerðir um byggingarmál.

EYKT
26 OCT 2007
MOTTEKIÐ