Secondary Part Schedule

Qty	Mark	Part	Thick.	Depth	Lap
5	P300	04R15080	0.0820	292	
11	P301	04R19055	0.0820	292	
16	P302	04R19006	0.0820	292	
36	P303	04R18116	0.0820	292	
2	P304	04R15016	0.0820	292	
81	P305	04R19012	0.0820	292	
18	P306	04R18112	0.0820	292	

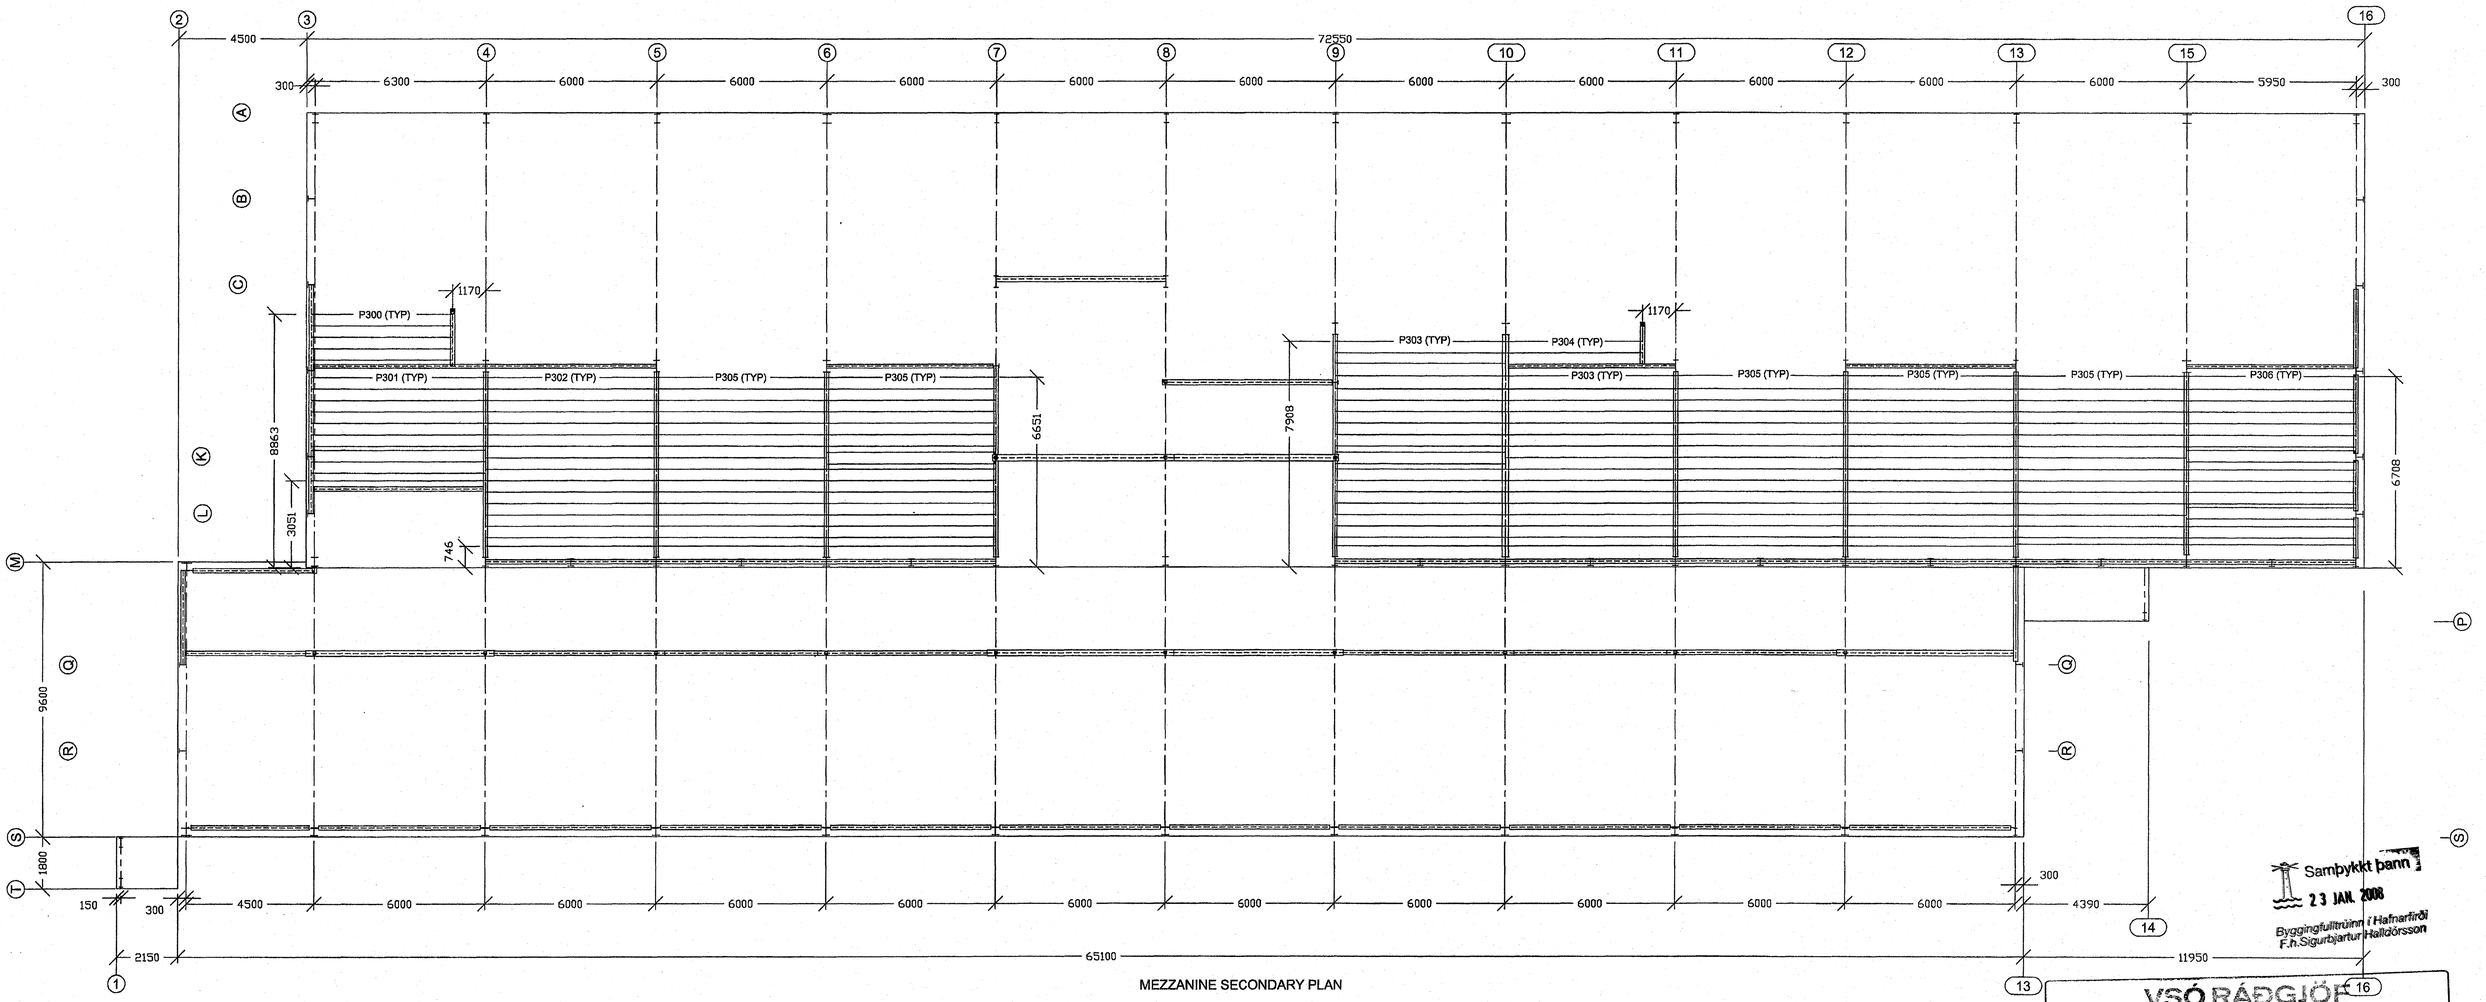

MEZZANINE SECONDARY PLAN

Sambykkt þann 23 JAN. 2008
Byggingafulltrúinn í Hafnarfirði
F.h.Sigurbjartur Halltórsson

VSÓ RÁÐGJÖF
Með áritun á uppdrátt þennan ábyrgist VSÓ Ráðgjöf ehf. kt. 681272-0979, að hönnun sé faglega unnin og í samræmi við lög og reglugerðir um byggingarmál.

Dags. Nafn Kennitala

FOR CONSTRUCTION

Norðurhella 2 · 221 Hafnarfjörður

Finished Floor Elevation = 100'-0" (Unless Noted Otherwise)

THE VP ENGINEER'S SEAL APPLIES ONLY TO THE WORK PRODUCT OF VP AND DESIGN AND PERFORMANCE REQUIREMENTS SPECIFIED BY VP. THE VP ENGINEER'S SEAL DOES NOT APPLY TO THE PERFORMANCE OR DESIGN OF ANY OTHER PRODUCT OR COMPONENT FURNISHED BY VP EXCEPT TO ANY DESIGN OR PERFORMANCE REQUIREMENTS SPECIFIED BY VP.

THIS DRAWING, INCLUDING THE INFORMATION HEREON, REMAINS THE PROPERTY OF VP BUILDINGS.

IT IS PROVIDED SOLELY FOR ERECTING THE BUILDING DESCRIBED IN THE APPLICABLE PURCHASE ORDER AND SHALL NOT BE MODIFIED, REPRODUCED OR USED FOR ANY OTHER PURPOSE WITHOUT PRIOR WRITTEN APPROVAL OF VP BUILDINGS.

THE GENERAL CONTRACTOR AND/OR ERECTOR IS SOLELY RESPONSIBLE FOR ACCURATE, GOOD QUALITY WORKMANSHIP IN ERECTING THIS BUILDING IN CONFORMANCE WITH THIS DRAWING, DETAILS REFERENCED IN THIS DRAWING, ALL APPLICABLE VP ERECTION GUIDES, AND INDUSTRY STANDARDS PERTAINING TO PROPER ERECTION, INCLUDING THE CORRECT USE OF TEMPORARY BRACING.

VP Buildings, Inc.
3200 Players Club Circle Memphis TN 38125

REV	DATE	BY	DESCRIPTION

NTS

6/26/2007 13:59:31

MEZZANINE SECONDARY PLAN

Norðurhella 2 - Hafnarfirði
Ásar í milligólfi
Grunnmynd
Bl. nr. 36

VP BUILDINGS
VARCO-PRUDEN

VPC VERSION: 5.6d

JOBNO 07-4487
DATE 8/14/2007
DRAWN/CHECK ELM ELM
PAGE 36

FILENAME: Hafnarfjordur 14.VPC

Verkfræðistofa Hauks Ásgeirssonar ehf.
Kt. 560600-3050
Dalvegi 18
201 Kópavogur
VHA

EVKT
26 OCT 2007
MOTTEKIÐ