Frame Member Schedule

Part	Mem.	Width	Thick.	Webthk	Depth1	Depth2	Approx. Lgth	Detail	Mark No
CX010	1	305	25.40	6.35	305	698	4468		
RBX014	2	305	19.05	12.70	698	718	3439		
	3	305	19.05	6.35	718	1067			
RBX015	4	127	7.94	4.76	1067	1067	11937		
	5	127	7.94	4.76	1067	356			
	6	127	6.35	3.42	356	711			
CX011	7	254	7.94	4.18	305	864	8686		
ICX004	8	254	19.05	4.76	406	406	5705		

A325 Bolt Connection & Plate Schedule

Id	Qty	Bolt Dia.	Bolt Length	Plate Thick.	Rows Out	Rows In	Tension Bolt	Washer
A	10	19	51	13	3	2		
B	8	19	51	10	2	2		
C	8	22	70	19	2	2		
D	8	31.75	101.6	25.4	2	2		

Frame Clearances

Horiz. Clearance between members 1(CX010) and 7(CX011): 14238
Vert. Clearance at member 1(CX010): 4468
Vert. Clearance at member 7(CX011): 7757
Vert. Clearance at member 8(ICX004): 5620
Finished Floor Elevation = 100000 (Unless Noted Otherwise)

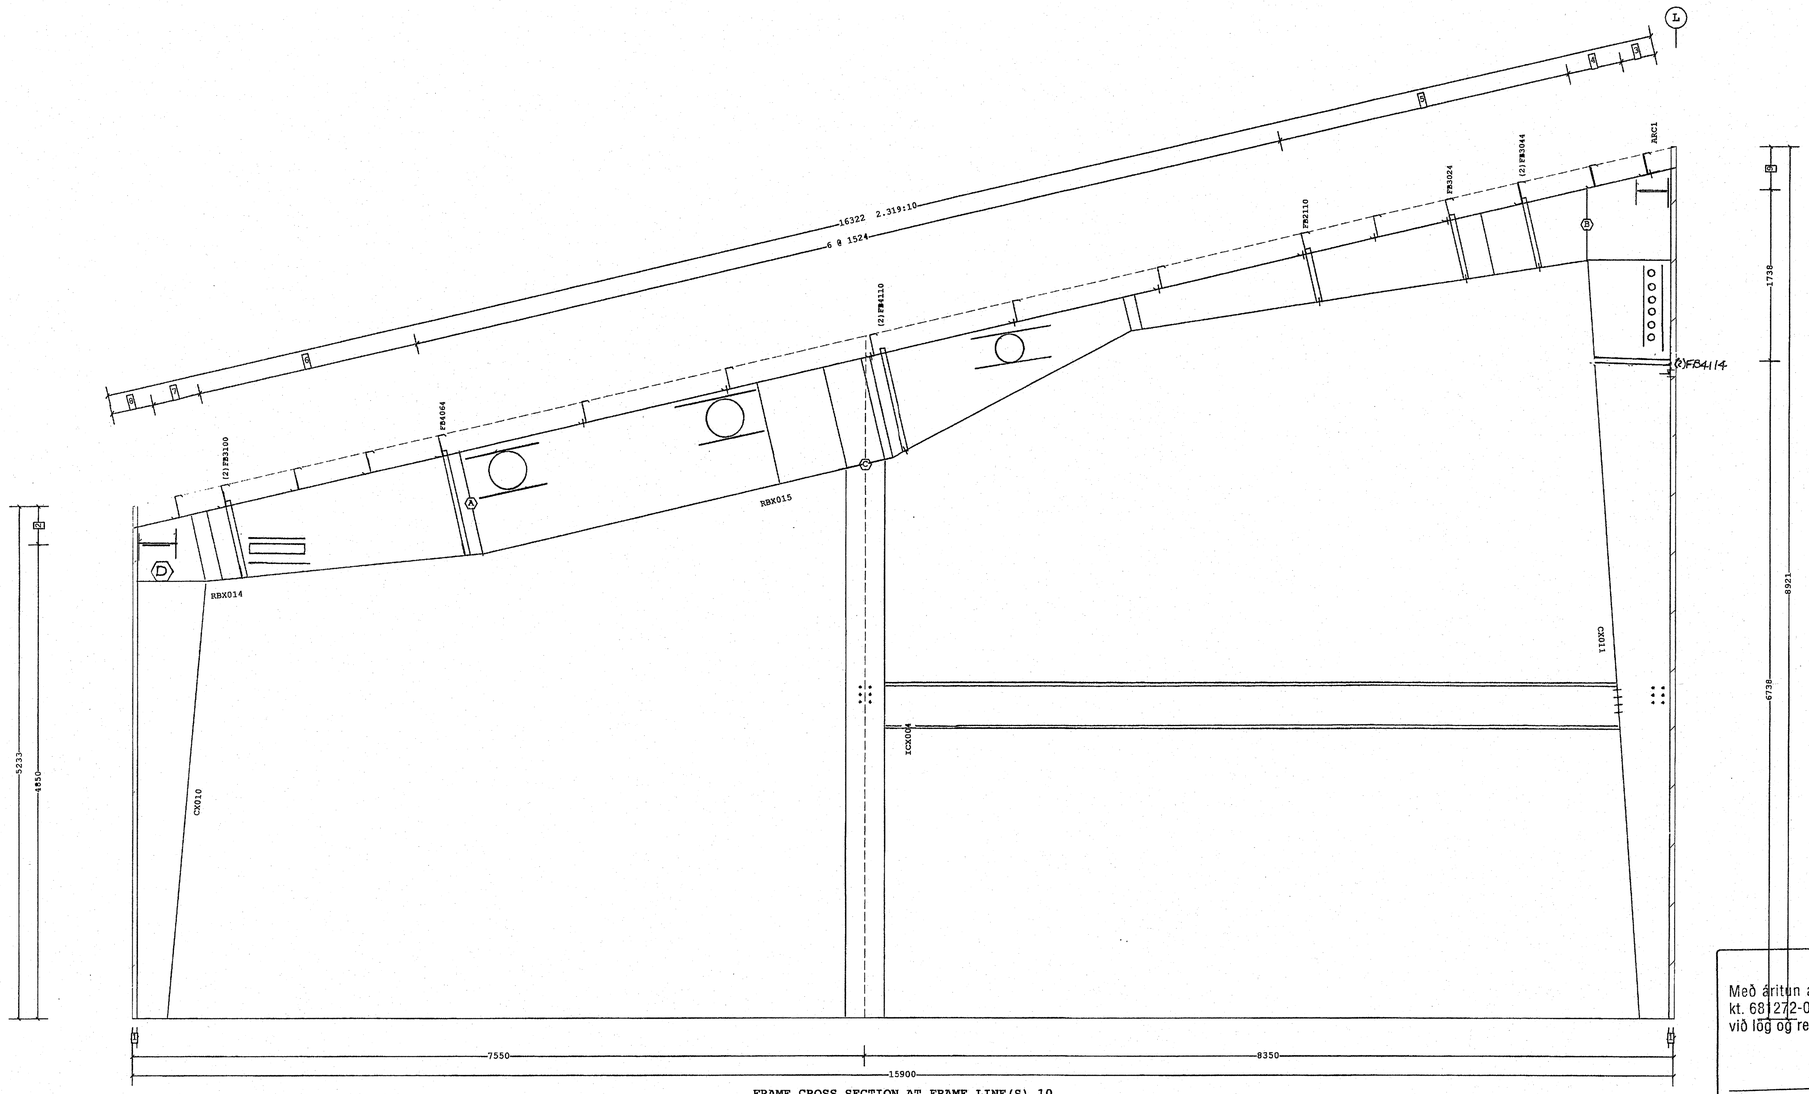

FRAME CROSS SECTION AT FRAME LINE(S) 10

Sambykkt þann 23 JAN. 2008
Byggingafulltrúinn í Hafnarfirði
F.h.Sigurbjartur Halldórsson

VSÓ RÁÐGJÖF
Með áritun á uppdrátt þennan ábyrgist VSÓ Ráðgjöf ehf. kt. 681272-0979, að hönnun sé faglega unnin og í samræmi við lög og reglugerðir um byggingarmál.

Dags. Nafn Kennitala

FOR CONSTRUCTION

Norðurhella 2 · 221 Hafnarfjörður

9	445
8	438
7	492
6	3 @ 762
5	4 @ 762
4	560
3	354
2	383
1	50

Dimension Key

VP Ref: Shape Name = Service Building Wall 2, Frame 6

1. USE 1/2 X 1 1/2 A325 SNUG TIGHTENED BOLTS FOR PURLIN TO FRAME, GIRT TO FRAME, AND GIRT TO CLIP CONNECTIONS UNLESS NOTED OTHERWISE.
2. SLOT REINFORCEMENT PLATES NEED NOT BE LOCATED ON THE SAME SIDE OF THE WEB AS THE HILLSIDE WASHER.

THE VP ENGINEER'S SEAL APPLIES ONLY TO THE WORK PRODUCT OF VP AND DESIGN AND PERFORMANCE REQUIREMENTS SPECIFIED BY VP. THE VP ENGINEER'S SEAL DOES NOT APPLY TO THE PERFORMANCE OR DESIGN OF ANY OTHER PRODUCT OR COMPONENT FURNISHED BY VP EXCEPT TO ANY DESIGN OR PERFORMANCE REQUIREMENTS SPECIFIED BY VP.

THIS DRAWING, INCLUDING THE INFORMATION HEREON, REMAINS THE PROPERTY OF VP BUILDINGS.

IT IS PROVIDED SOLELY FOR ERECTING THE BUILDING DESCRIBED IN THE APPLICABLE PURCHASE ORDER AND SHALL NOT BE MODIFIED, REPRODUCED OR USED FOR ANY OTHER PURPOSE WITHOUT PRIOR WRITTEN APPROVAL OF VP BUILDINGS.

THE GENERAL CONTRACTOR AND/OR ERECTOR IS SOLELY RESPONSIBLE FOR ACCURATE, GOOD QUALITY WORKMANSHIP IN ERECTING THIS BUILDING IN CONFORMANCE WITH THIS DRAWING, DETAILS REFERENCED IN THIS DRAWING, ALL APPLICABLE VP ERECTION GUIDES, AND INDUSTRY STANDARDS PERTAINING TO PROPER ERECTION, INCLUDING THE CORRECT USE OF TEMPORARY BRACING.

VP Buildings, Inc.
3200 Players Club Circle Memphis TN 38125

REV	DATE	BY	DESCRIPTION

NTS

FRAME CROSS SECTION AT FRAME LINE(S) 10

Norðurhella 2 - Hafnarfirði
Stálrammi í línu 10
Verkstæðishluti
Bl. nr. 13

VP BUILDINGS
VARCO-PRUDEN

VPC VERSION: 5.6d

JOBNO 07-4487
DATE 08/9/07
DRAWN/CHECK DJS/ DJS
PAGE 13

8/9/2007 15:47:15 FILENAME: 07-4487EP1.VPC

Verkfræðistofa Hauks Ásgeirssonar ehf.
VHA Kt. 560600-3050
Dalvegi 18
201 Kópavogur

EYKT
26 OCT 2007
MÓTTEKIÐ