Frame Member Schedule

Part	Mem.	Width	Thick.	Webthk	Depth1	Depth2	Approx. Lgth	Detail	Mark No
CX008	1	203	19.05	7.94	305	1372	4194		
RBX012	2	203	15.88	6.35	1118	1067	5198		
	3	203	12.70	6.35	1067	864			
RBX013	4	127	9.52	4.76	864	864	10335		
	5	127	6.35	4.18	864	305			
	6	127	6.35	3.42	305	559			
CX009	7	203	12.70	4.18	305	711	8684		
ICX003	8	152	15.88	4.18	305	305	6205		

A325 Bolt Connection & Plate Schedule

Id	Qty	Bolt Dia.	Bolt Length	Plate Thick.	Rows Out	Rows In	Tension Bolt	Washer
A	12	19	63	19	3	3		
B	10	19	63	19	3	2		
C	4	19	51	13	1	1		
D	8	19	63	19	2	2		

Frame Clearances
Horiz. Clearance between members 1(CX008) and 7(CX009): 13717
Vert. Clearance at member 1(CX008): 4194
Vert. Clearance at member 7(CX009): 7949
Vert. Clearance at member 8(ICX003): 6142
Finished Floor Elevation = 100000 (Unless Noted Otherwise)

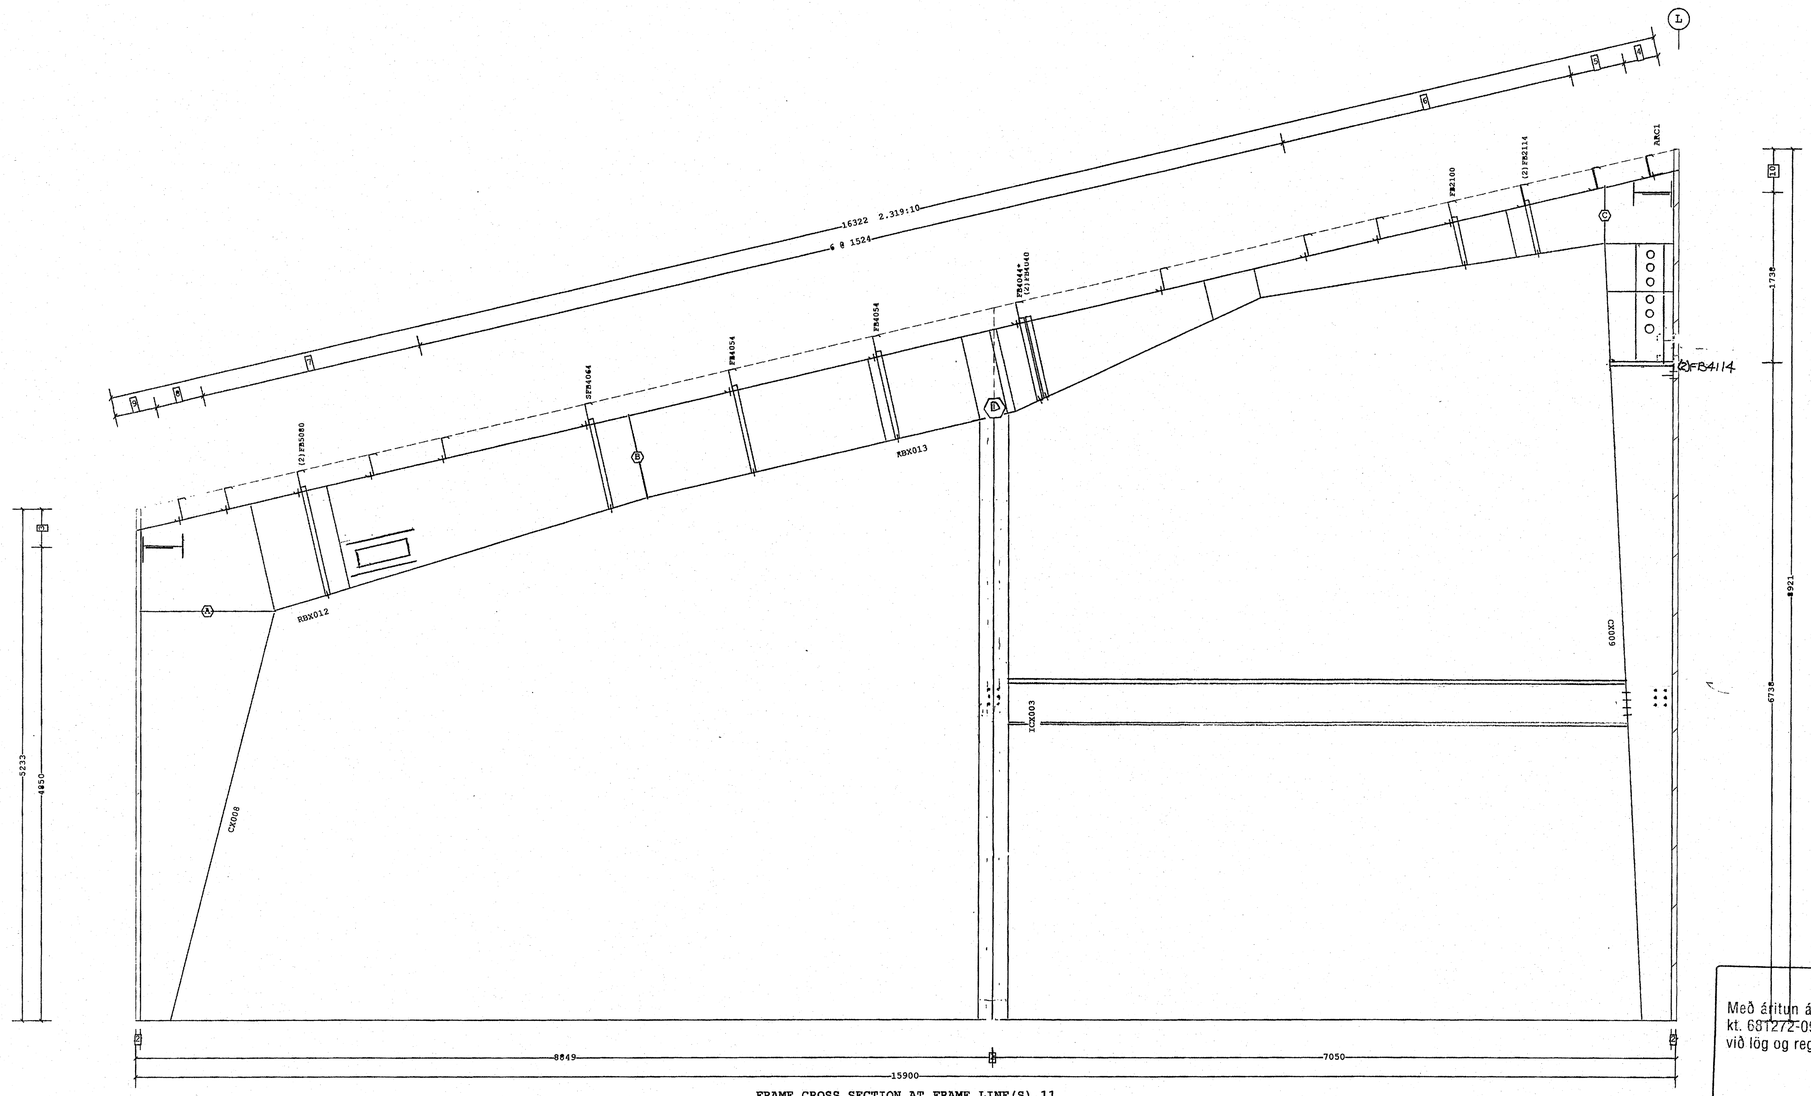

FRAME CROSS SECTION AT FRAME LINE(S) 11

FB or SFB with * must use bearing plate JCP051140 (see Detail BR25D1)

VP Ref: Shape Name = Service Building Wall 2, Frame 5

10	445
9	438
8	492
7	3 @ 762
6	4 @ 762
5	560
4	354
3	383
2	50
1	1

Dimension Key

Sambykkt þann 23 JAN. 2008
Byggingfulltrúinn í Hafnarfirði
F.h.Sigurbjartur Halldórsson

VSÓ RÁÐGJÖF
Með áritun á uppdrátt þennan ábyrgist VSÓ Ráðgjöf ehf. kt. 681272-0979, að hönnun sé faglega unnin og í samræmi við lög og reglugerðir um byggingarmál.

Dags. Nafn Kennitala

Norðurhella 2 · 221 Hafnarfjörður

FOR CONSTRUCTION

1. USE 1/2 X 1 1/2 A325 SNUG TIGHTENED BOLTS FOR PURLIN TO FRAME, GIRT TO FRAME, AND GIRT TO CLIP CONNECTIONS UNLESS NOTED OTHERWISE.
2. SLOT REINFORCEMENT PLATES NEED NOT BE LOCATED ON THE SAME SIDE OF THE WEB AS THE HILLSIDE WASHER.

THE VP ENGINEER'S SEAL APPLIES ONLY TO THE WORK PRODUCT OF VP AND DESIGN AND PERFORMANCE REQUIREMENTS SPECIFIED BY VP. THE VP ENGINEER'S SEAL DOES NOT APPLY TO THE PERFORMANCE OR DESIGN OF ANY OTHER PRODUCT OR COMPONENT FURNISHED BY VP EXCEPT TO ANY DESIGN OR PERFORMANCE REQUIREMENTS SPECIFIED BY VP.

THIS DRAWING, INCLUDING THE INFORMATION HEREON, REMAINS THE PROPERTY OF VP BUILDINGS.
IT IS PROVIDED SOLELY FOR ERECTING THE BUILDING DESCRIBED IN THE APPLICABLE PURCHASE ORDER AND SHALL NOT BE MODIFIED, REPRODUCED OR USED FOR ANY OTHER PURPOSE WITHOUT PRIOR WRITTEN APPROVAL OF VP BUILDINGS.

THE GENERAL CONTRACTOR AND/OR ERECTOR IS SOLELY RESPONSIBLE FOR ACCURATE, GOOD QUALITY WORKMANSHIP IN ERECTING THIS BUILDING IN CONFORMANCE WITH THIS DRAWING, DETAILS REFERENCED IN THIS DRAWING, ALL APPLICABLE VP ERECTION GUIDES, AND INDUSTRY STANDARDS PERTAINING TO PROPER ERECTION, INCLUDING THE CORRECT USE OF TEMPORARY BRACING.

VP Buildings, Inc.
3200 Players Club Circle Memphis TN 38125

REV	DATE	BY	DESCRIPTION

NTS

8/9/2007 15:47:13

FRAME CROSS SECTION AT FRAME LINE(S) 11

Norðurhella 2 - Hafnarfirði
Stálrammi í línu 11
Verkstæðishluti
Bl. nr. 12

VP BUILDINGS
VARCO-PRUDEN
VPC VERSION: 5.6d

JOBNO 07-4487
DATE 08/9/07
DRAWN/CHECK
PAGE 12

FILENAME: 07-4487EP1.VPC

Verkfræðistofa Hauks Ásgeirssonar ehf.
VHA
Kt. 560600-3050
Dalvegi 18
201 Kópavogur

FYKT
26 OCT 2007
MOTTEKIÐ