NOTES

1) DO NOT SCALE IF IN DOUBT - ASK.
2) ALL DIMENSIONS IN MILLIMETERS

REV.	DATE	DESCRIPTION	REV. BY
A	06/04/05	PORTAL'S SHAPE CHANGED	A.N.
B	28/04/05	PREPARED FOR ERECTION	L.H.

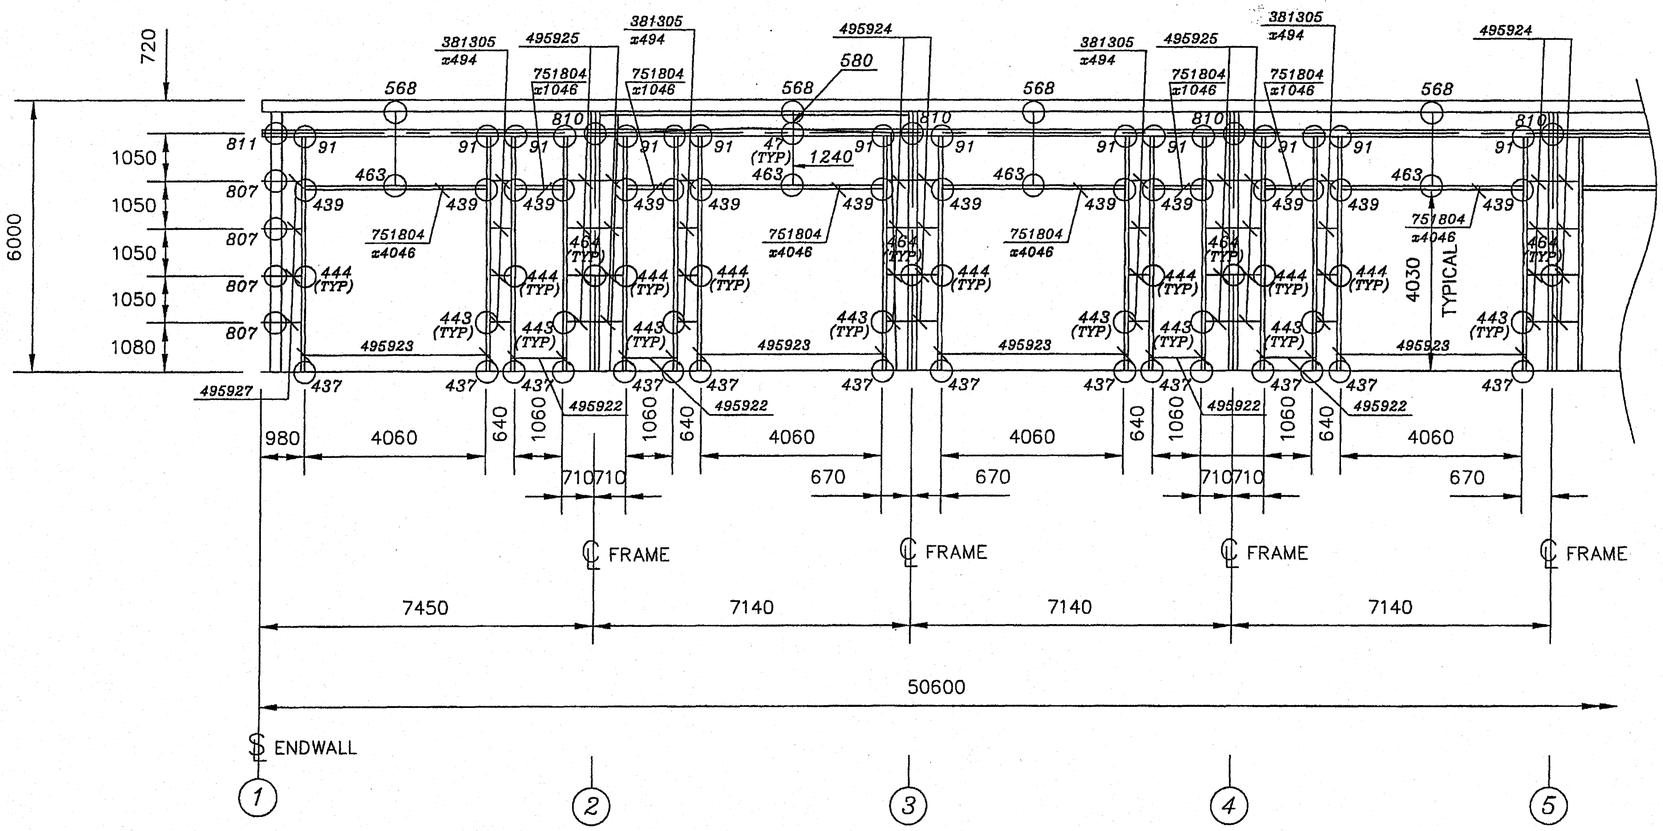

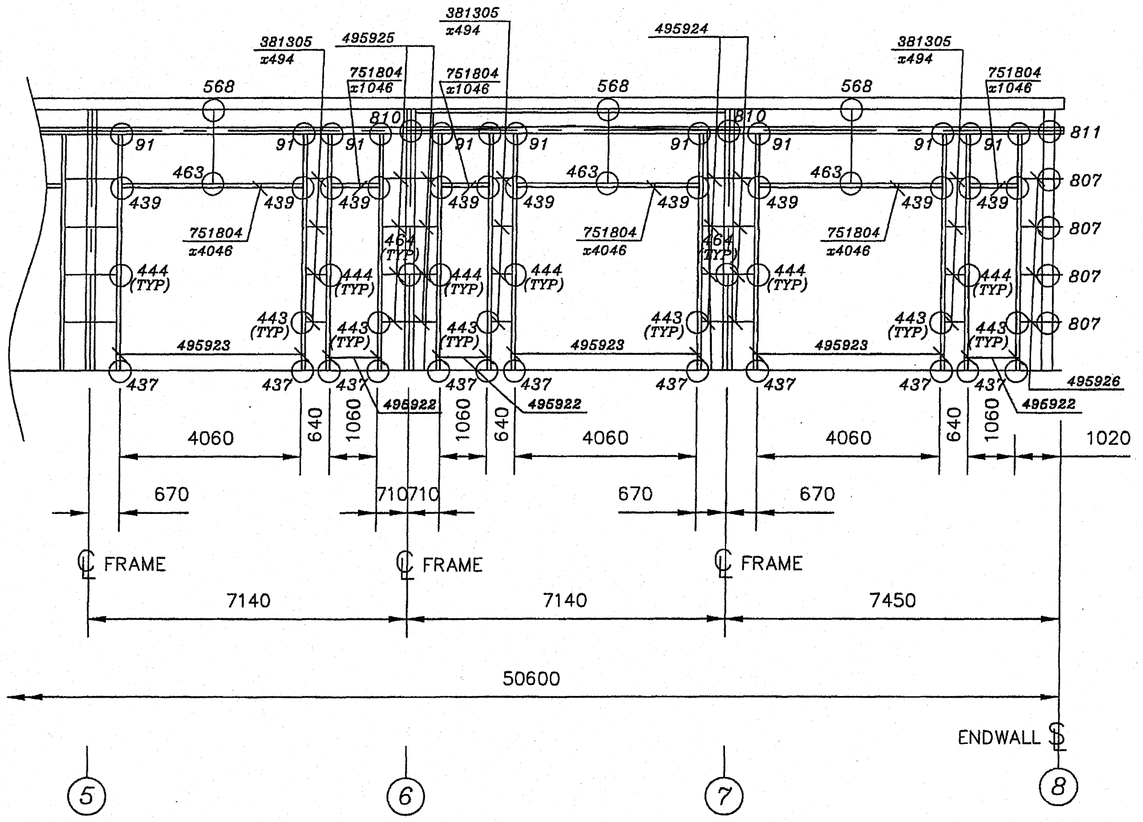

Byggingafulltrúi Hafnarfjarðar
Afgreitt þann
10 MAY 2006
VPS.

VEKTOR
Hönnun og ráðgjöf ehf.
Kt. 700896-2429

Lindab *Butler*
Building Systems

MITCHELSTON INDUSTRIAL ESTATE
KIRKCALDY, FIFE, KY1 3NB
TEL: 01592 652300
FAX: 01592 653135

PROJECT TITLE

STEINHELLA - 5
HAFNARFJORDUR

RYNIR ehf.

DRAWING TITLE

SIDEWALL ELEVATION

AT GL G

SCALE	DATE	DRAWN BY
Not to Scale	2/3/05	P.R.
		ENG. BY

DRAWING. No. *DS-2961/004a* REV. *B*