Byggingafulltrúi Hafnarfjarðar
Afgreitt þann
18 FEB 2008

bill of material for 1 Ship- pos. 230 total 2 X done

Nr.	Tnr	pos.	designation	qty	profil	quality	length	weight	Rem.
1	1	230	TRAEGER	1	MSH180*6.3	S355J2G3	14813	497.12	
2	1	1041	TRAEGER	1	MSH160*6.3	S355J2G3	12961	383.68	
3	1	1044	TRAEGER	1	MSH160*6.3	S235JRG2	1225	36.27	
4	1	1045	TRAEGER	1	MSH160*6.3	S235JRG2	1188	35.16	
5	1	1046	TRAEGER	2	MSH100*4	S235JRG2	1064	25.42	
6	1	1047	TRAEGER	12	MSH100*4	S235JRG2	1052	150.90	
7	1	1072	TRAEGER	1	BL15*451	S235JRG2	407	21.59	
8	1	1078	TRAEGER	1	BL15*430	S235JRG2	336	17.01	
9	1	1081		1	BL15*380	S235JRG2	430	19.26	
10	1	1092	TRAEGER	1	BL12*329	S235JRG2	501	15.56	
11	1	1093	TRAEGER	1	BL12*329	S235JRG2	420	13.04	
12	1	1107		1	BL20*280	S235JRG2	240	10.55	
13	1	1127		1	BL20*200	S235JRG2	237	7.46	
14	1	1161	TRAEGER	7	FL130*15	S235JRG2	423	45.28	
15	1	1162	TRAEGER	6	FL130*15	S235JRG2	400	36.77	
total weight (kg)								1315.04	
Shipping dimensions (H x B x L): 1036 x 380 x 14985									

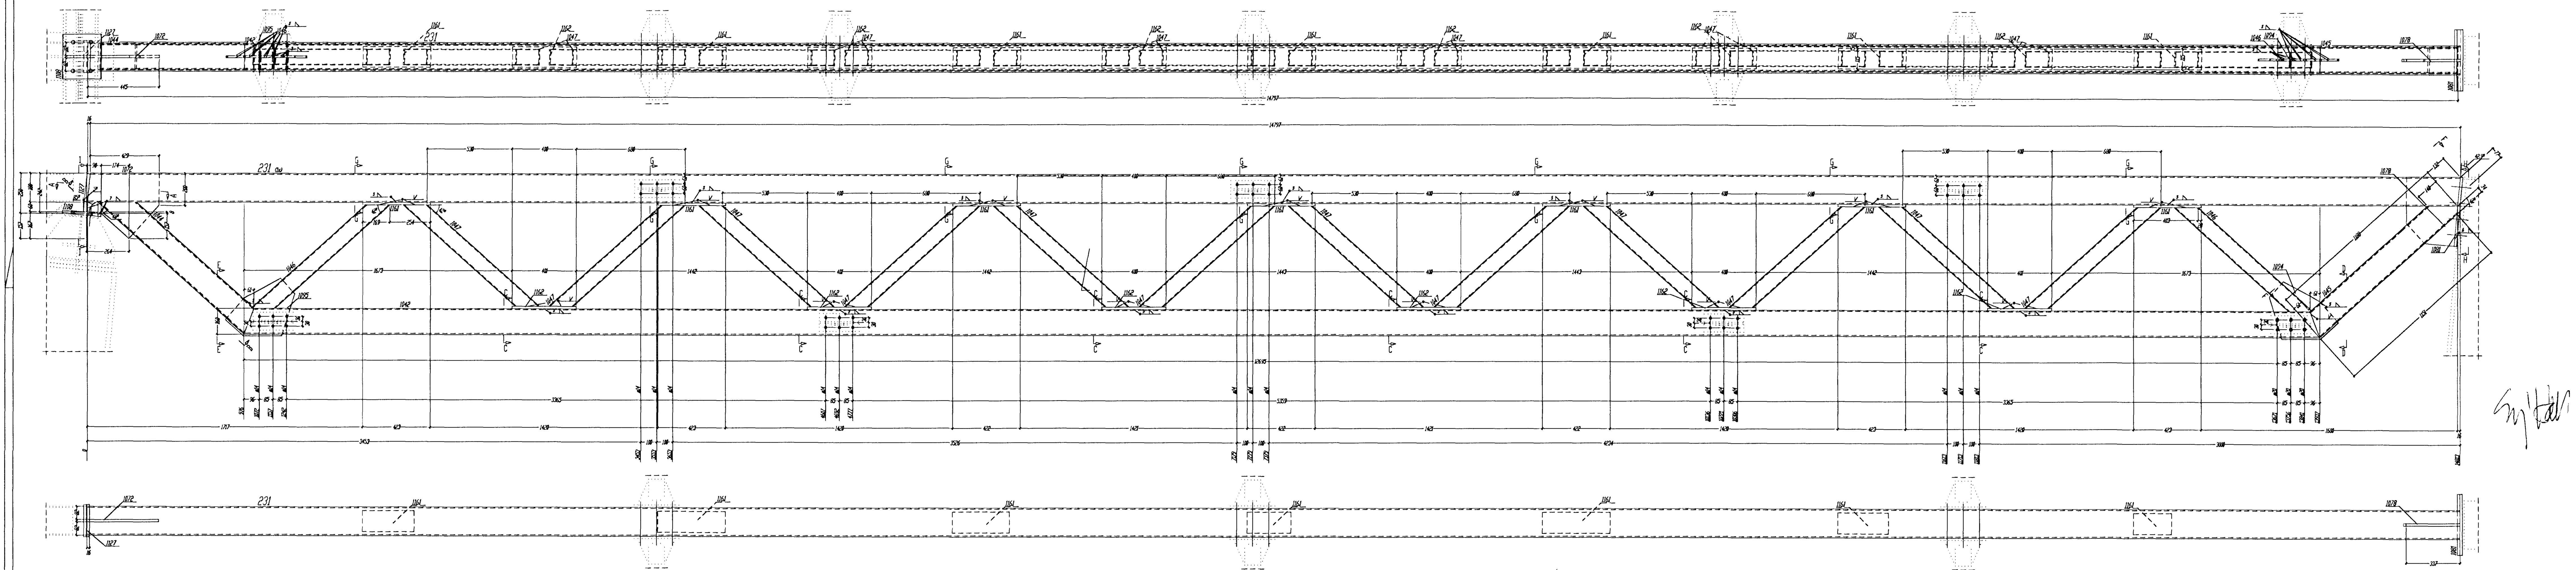

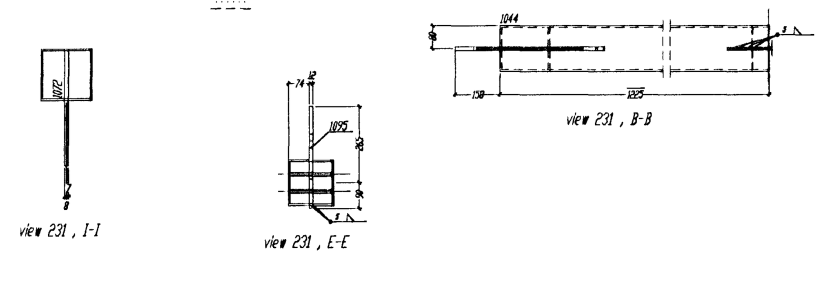

bill of material for 1 Ship- pos. 231 total 1 X done

Nr.	Tnr	pos.	designation	qty	profil	quality	length	weight	Rem.
1	1	231	TRAEGER	1	MSH180*6.3	S355J2G3	14813	497.12	
2	1	1042	TRAEGER	1	MSH160*6.3	S355J2G3	12961	383.68	
3	1	1044	TRAEGER	1	MSH160*6.3	S235JRG2	1225	36.27	
4	1	1045	TRAEGER	1	MSH160*6.3	S235JRG2	1188	35.16	
5	1	1046	TRAEGER	2	MSH100*4	S235JRG2	1064	25.42	
6	1	1047	TRAEGER	12	MSH100*4	S235JRG2	1052	150.90	
7	1	1072	TRAEGER	1	BL15*451	S235JRG2	407	21.59	
8	1	1078	TRAEGER	1	BL15*430	S235JRG2	336	17.01	
9	1	1081		1	BL15*380	S235JRG2	430	19.26	
10	1	1094	TRAEGER	1	BL12*329	S235JRG2	420	13.04	
11	1	1095	TRAEGER	1	BL12*329	S235JRG2	420	13.02	
12	1	1108		1	BL20*280	S235JRG2	240	10.55	
13	1	1127		1	BL20*200	S235JRG2	237	7.46	
14	1	1161	TRAEGER	7	FL130*15	S235JRG2	423	45.28	
15	1	1162	TRAEGER	6	FL130*15	S235JRG2	400	36.77	
total weight (kg)								1312.51	
Shipping dimensions (H x B x L): 1010 x 380 x 14985									

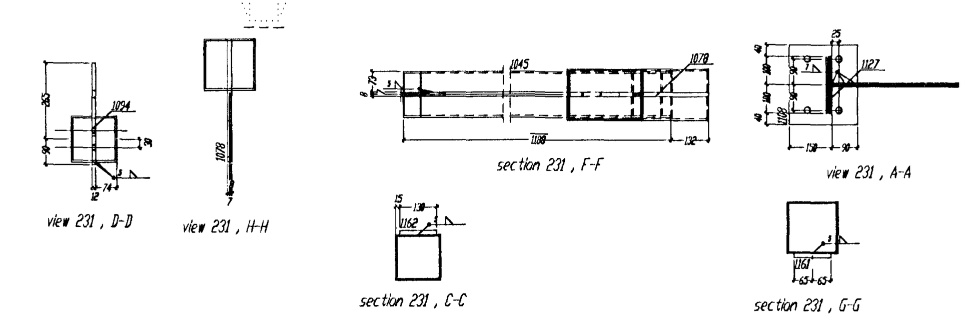

Fyrir hönd Conís ehf, kt. 600105-1400 staðfestist að teikning þessi hefur verið yfirfarin. Teikningin er í samræmi við íslenska staðla og reglugerðir. 28/9'07
Nafn Kennitala 130657-4439

Sigþ Hall

Tolerance for welded constructions According to DIN 8570, Pt.1+3/B+F,10.87

Welding (W P S) according to DIN-EN 288 - 2

All unmarked welds to be fillet continuous a=4mm thick, not greater than 0.7 d of the thinner element

The material for cap plates >20 mm thick to be examined for laminations

Required torques,prestressing forces and forced tension angles according to DIN 18800 Pt. 7, 05.83

BIURO INZYNIERSKIE
Marek i Janina MUCHA
Osiny, ul. Opolska 30a, 46-070 Komprachcice tel.077-46 46 757

Pos. 230-231

TJARNARVELLIR 11
Steel Office part

DRAWING NO. DRG 127