Format A1 (841x594 mm) is 20 mm outside of this frame

D 23.11 SNIÐ 1:50

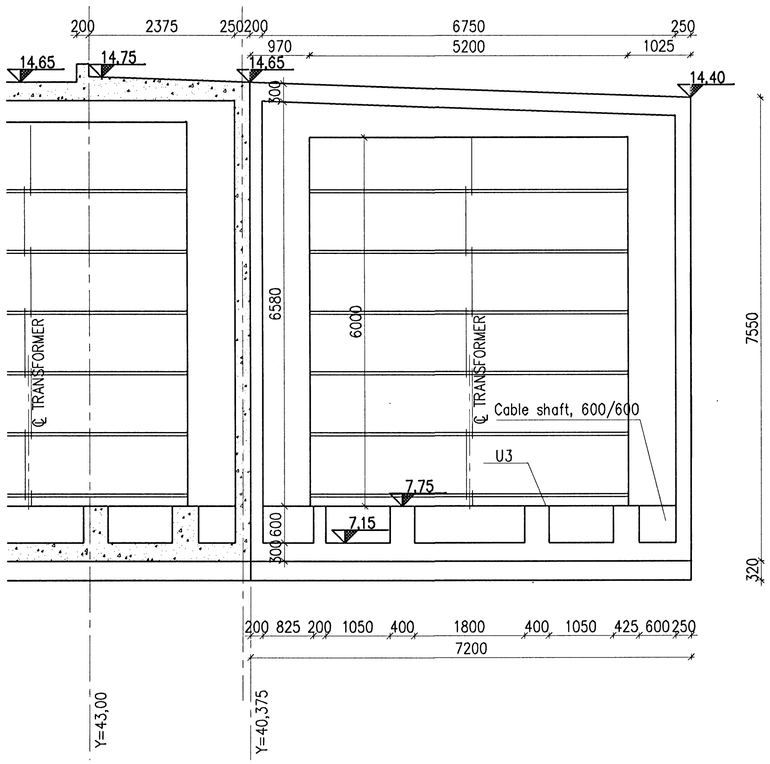

G 23.11 SNIÐ 1:50

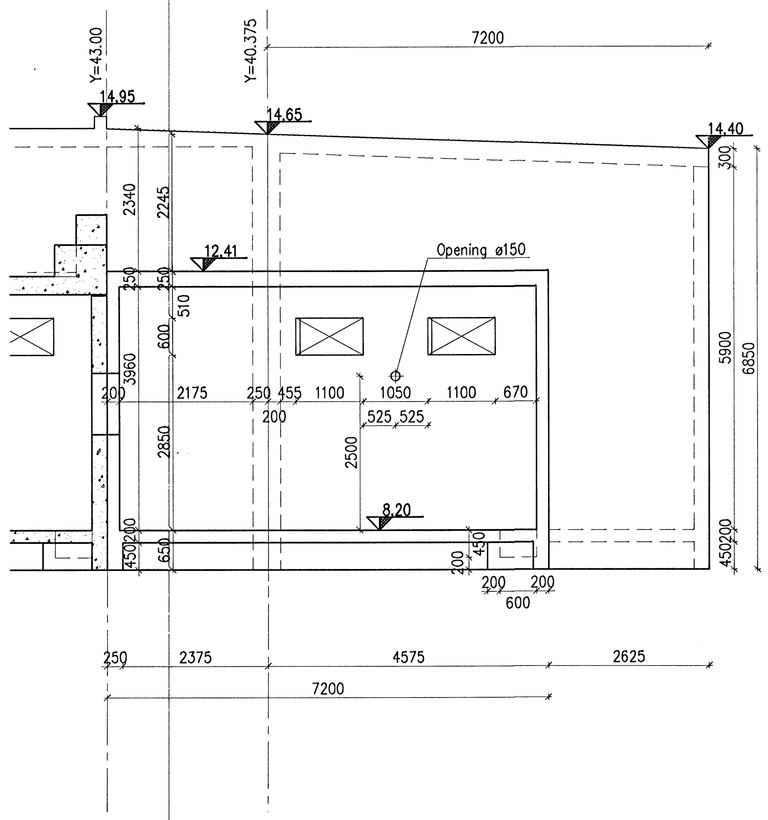

Byggingarfulltrúi Hafnarfjarðar
12 JULI 2005

1:50 1000 0 1000 2000 3000 4000 5000 mm

K:\2003.01\10\23-ill-rec\Teikn\Malteikningar\2313-2315.dwg

Skýringar:
Explanations:

This drawing is the progerty of the Alcan Iceland Ltd. and handed out for personal use only. It may neither be copied nor made available to others without permission of the Alcan Iceland Ltd. The receiver is liable for any misuse.

Breyt. Rev.	Breyting Revision	Dags. Date	Samþ. Approved	Notk. heimil Released
Tilv.teikningar nr. ISAL / Ref.drawing no. of ISAL		Samsetn.teikningar nr. ISAL / Assembly drawing no. of ISAL		

Fjöldi stykkja Number of pieces: IV III II I

Hlutur Object	POTROOM 3 – Mhl. 97 RECTIFIER BUILDING, EXTENTION FORMWORK, SECTIONS D, G
Stærð Format	A1
Mkv. Scale	1:50
Kostn.nr.-bún.nr. / COno.-Eq.no.	4011 1189
AKS no.	UB 30
Verktaki / Supplier	VST
Teikn.nr. verktaka / Drw.no. of supp.	2003.0110 23.15
Breyt./Rev.	1
Teiknað Drawn	NI LDB
Yfirfarið Checked	
Samþykkt Approved	
ALCAN PRIMARY METAL EUROPE ISAL Alcan Iceland Ltd Straumsvík IS-222 Hafnarfjordur	
Drw.no. of ISAL / Teikn.nr. ISAL	186709
Breyt./Rev.	
Teiknað Drawn	APRÍL 2005
Yfirfarið og skráð Checked and filed	
Notkun heimiluð Released	

Verkfræðistofa Sigurðar Thoroddsen hf.
Ármúla 4, 108 Reykjavík Sími 568 3000 Fax 568 3010