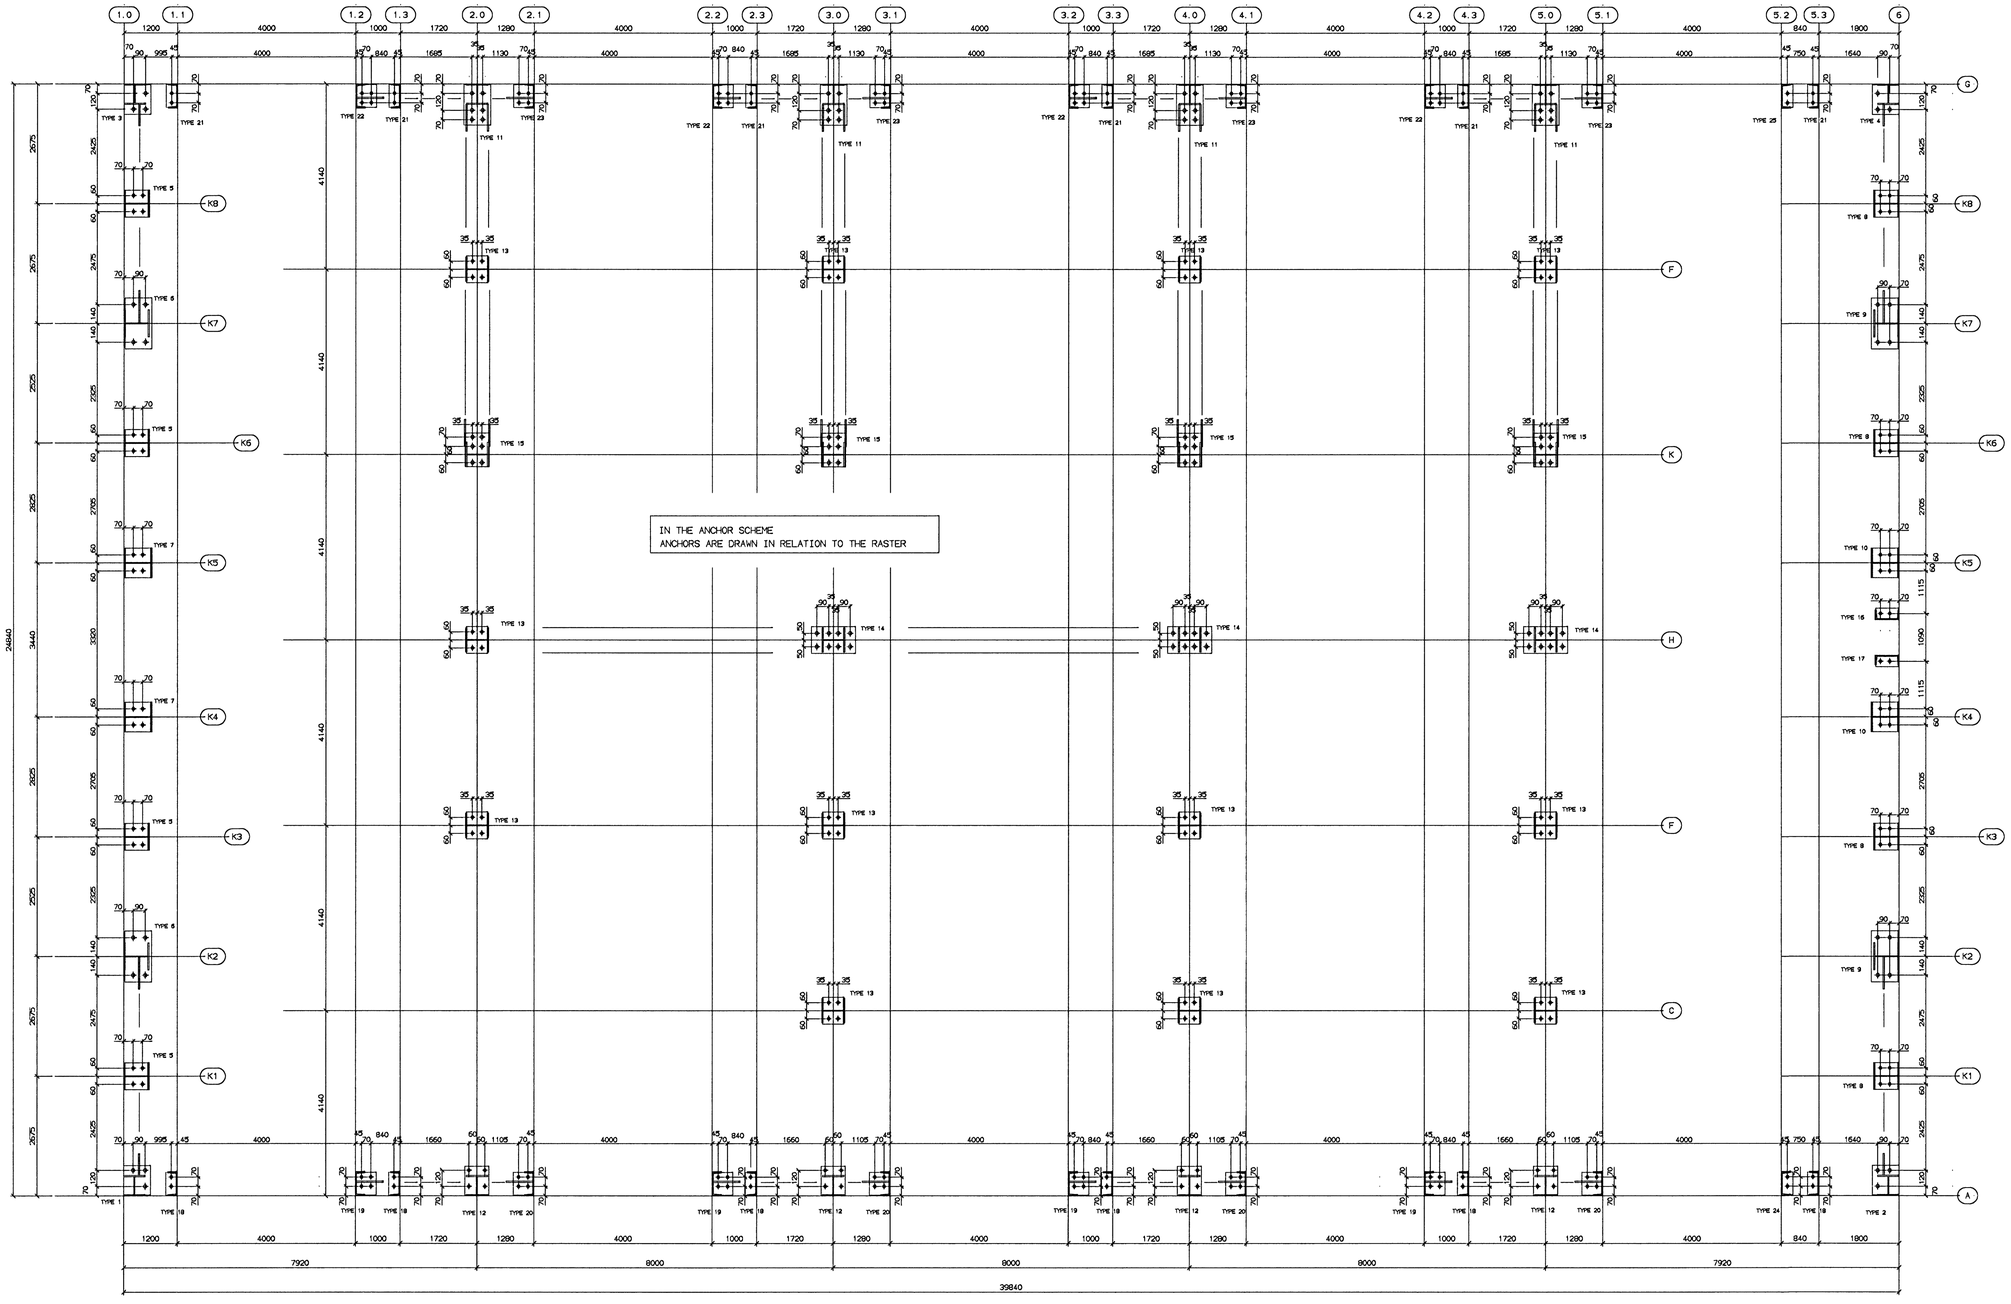

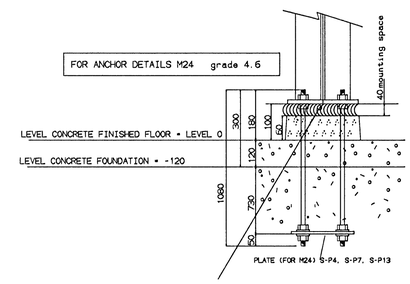

ATTENTION!!!
Before mounting the roof and the side pannels,(closing the building)

MAKE SURE THAT.....
the COLUMNS are CAST with SHRINK FREE MORTAR

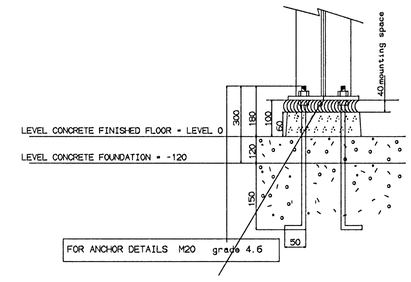

IN THE TYPE DETAILS BELOW ANCHORS ARE DRAWN IN RELATION TO THE CENTRE LINE OF THE COLUMN PROFILE

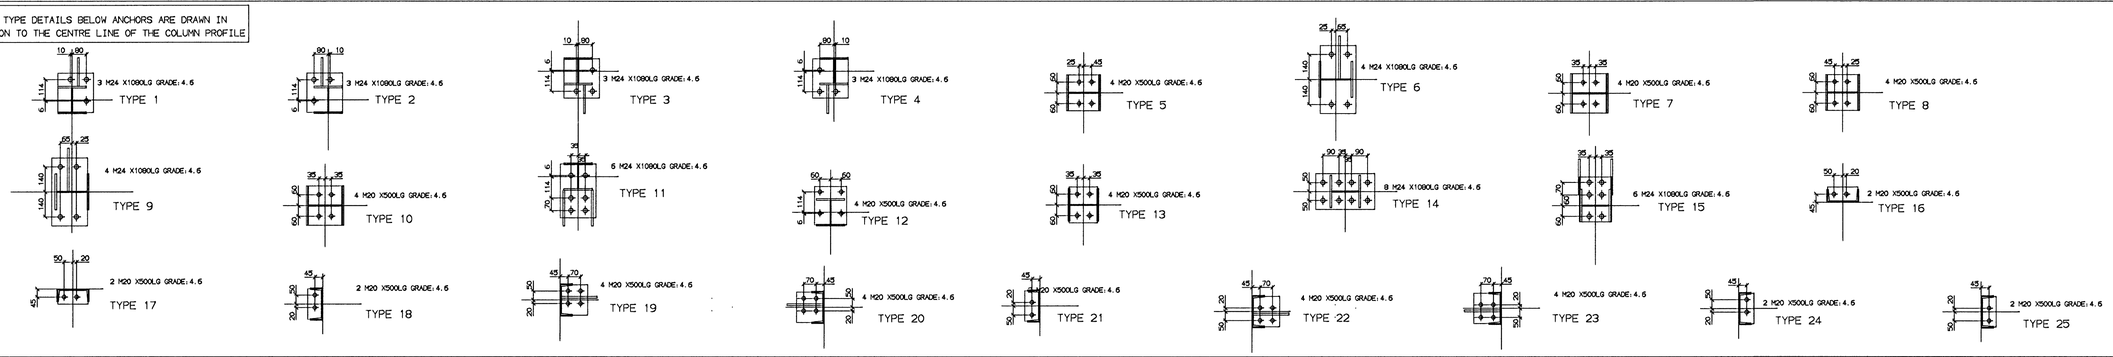

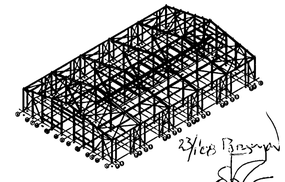

ANCHOR SCHEME

FOR APPROVAL

NOTES HOLES ⊕ BOLTS ⊕ STUDS ⊗

VAN DE BOVENKAMP STEELCONSTRUCTORS
P.O. BOX 119 2970 AC Bellevoort
TEL.: 0031 (0)348-481789 Fax.: 0031 (0)348-410634
E-mail: info@vdbovenkamp.nl www.vdbovenkamp.nl

ISSUED		ENGINEER	DOLF Z
REVISION	A	REVISION TIME	10.49
		REVISION DATE	27/11/07

PROJ. NAME	Stalgrindarhuss
CLIENT	Stalfelagid EHF
LOCATION	Gjahella 11 ICELAND
PROJECT No.	070801
DRAWING No.	M01 A0