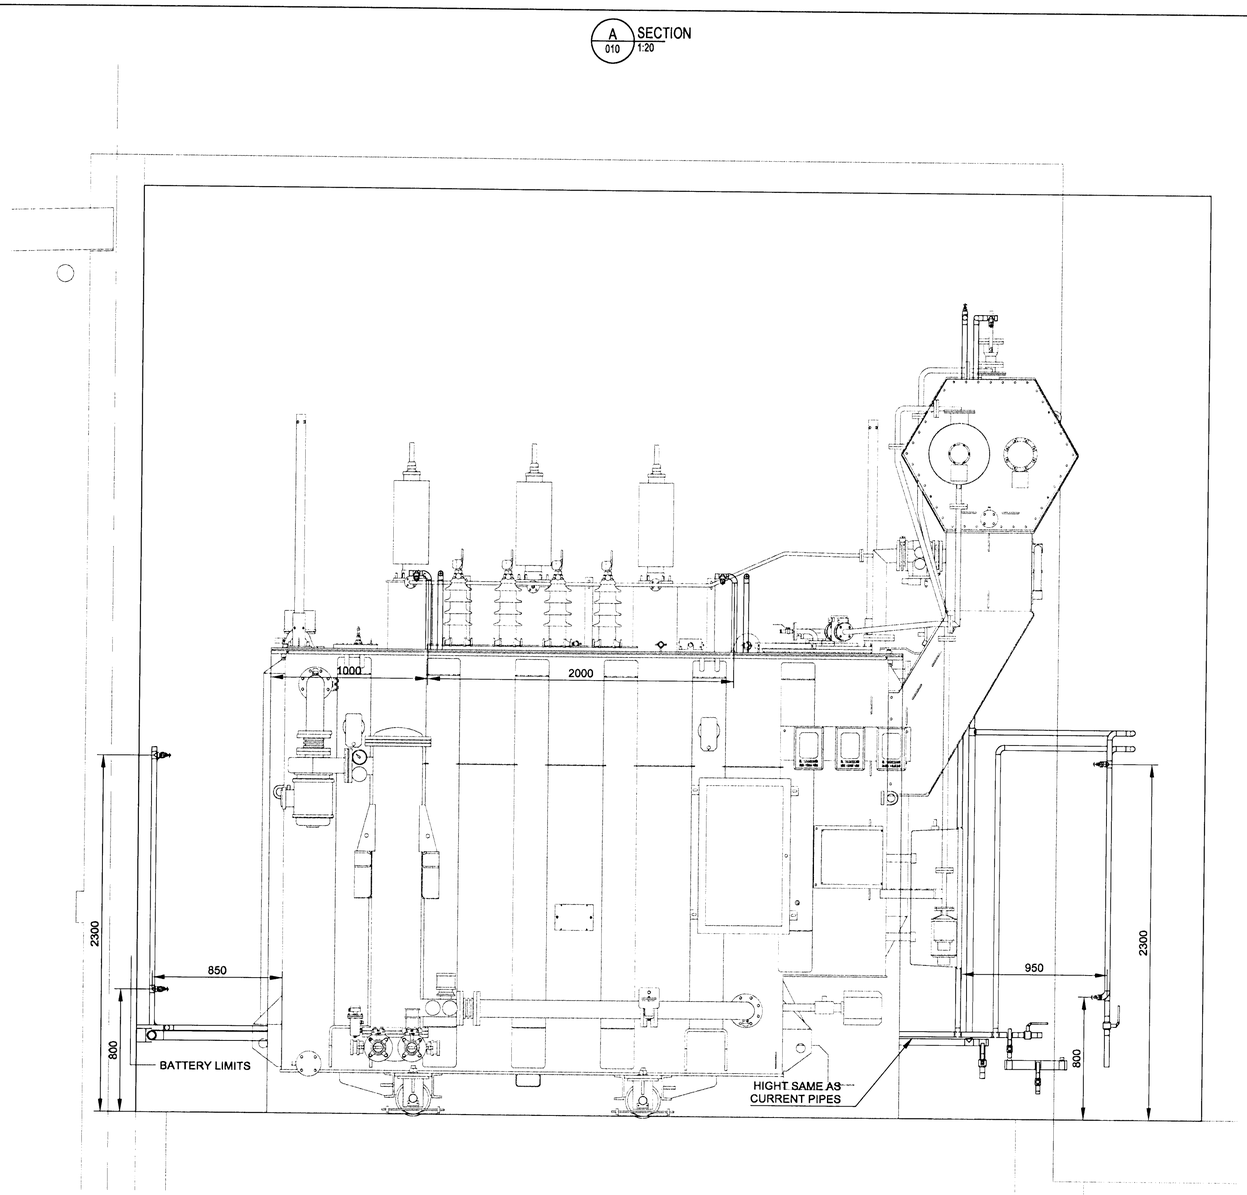

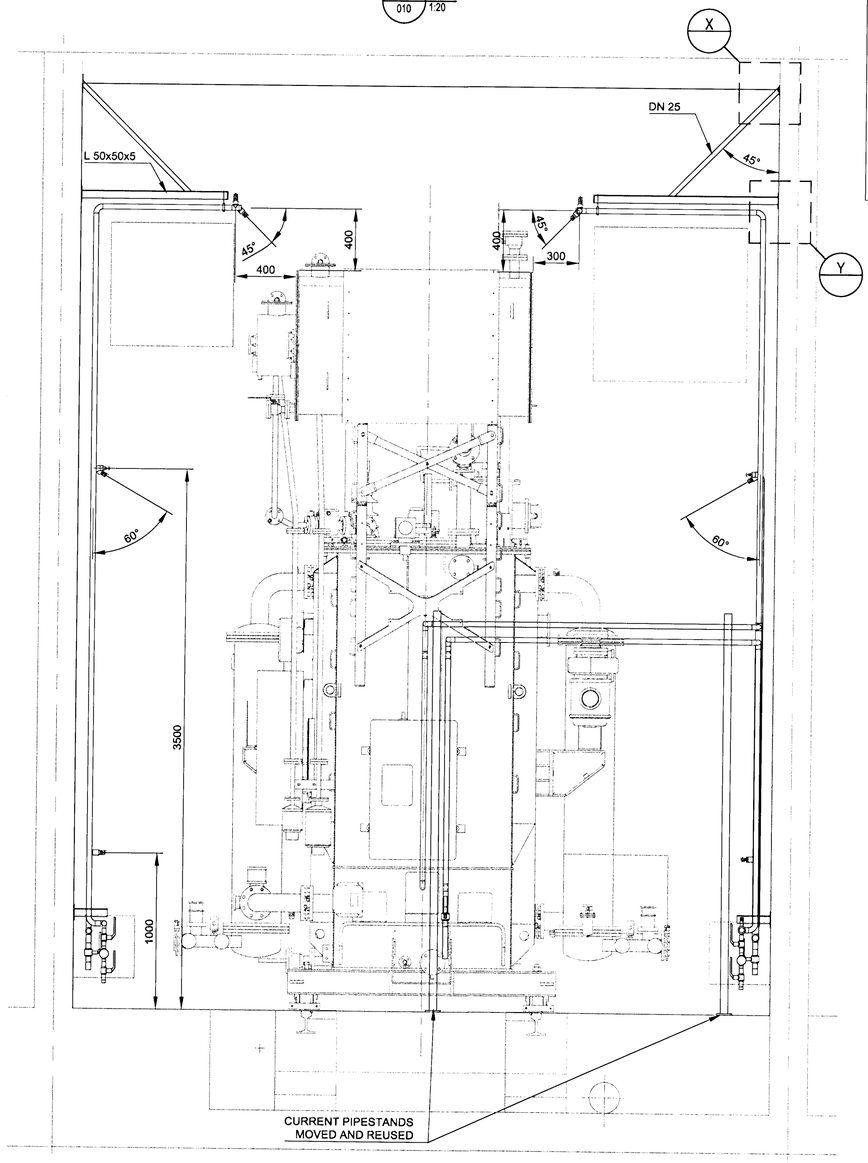

Samþykkt þann
07 FEB 2012
Hafnarfirði
Alfur S. Gunnlaugsson

Nich Indriðason

DETAIL X
1:5

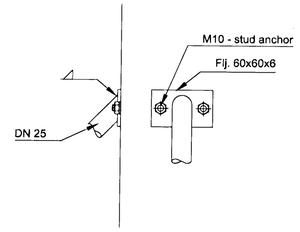

DETAIL Y
1:5

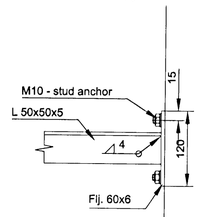

DRAIN VALVE DRY
1:5

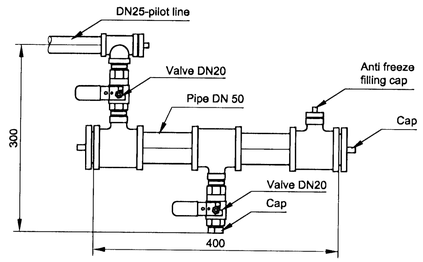

TYPICAL PIPE FASTENER
1:5

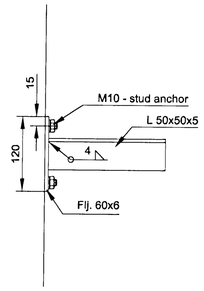

DRAIN VALVE DRY 2
1:5

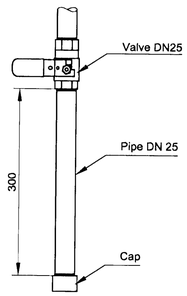

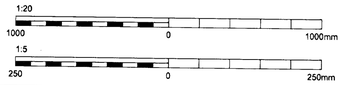

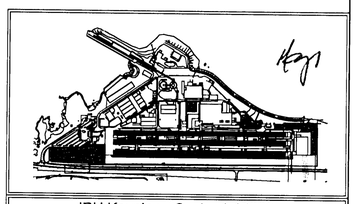

IPU Keyplan - Scale. 1:15000

Skýringar:
Legend:

C:\IDP\01 IDP\400 – Reduction\410 Substation\Drawings\Mechanical\IDP-411-K2-092-012.dwg

Útg nr Rev no	Lýsing Description	Dagsetning Date	Han/Tkn Des/Drw	Yfirf Ckd	Notk heim Suppl Rel	Notk heim ISAL Rel
2	ISSUED FOR CONSTRUCTION	2011.12.08	PB			
1	ISSUED FOR REVIEW	2011.11.11	Slþ			

This drawing is the property of Rio Tinto Alcan Iceland Ltd. and handed out for personal use only. It may neither be copied nor made available to others without permission of Rio Tinto Alcan Iceland Ltd. The receiver is liable for any misuse.

Stærð: Format: A1 Mkv.: Scale: 1:20
Dimensions without tolerances according to ISO 2768-1 medium.

HRV ENGINEERING

Dagsetning / Date: 2011.11.11
Hannað / Designed: Slþ
Teikn / Drawn: Slþ
Verktaki / Supplier: HRV
Teikn.nr.verktaka / Supplier drw.no.: IDP-411-K2-092-012
Samþykkt / Approved: Bubbur Jónsson
Yfirf / Chkd: BJ
Hluti af: / Port of:

IPU 410 – SUBSTATION
SPRINKLER SYSTEM 14 – 40D05
SECTIONS

Teg.teikningar / Dwg. type: TRANSFORM BAYS

Rio Tinto Alcan
ISAL Alcan Iceland Ltd Straumsvik IS-222 Hafnarfjordur Iceland

Flokkur nr.: | Blað nr.: | Nasta bl.nr.:
Kostn.nr.-Cono. / Bún.nr.-Eq.no
AKS
Teikn.nr. ISAL /Drw.no. of ISAL
Breyt./Rev.: C

ISAL Yfirfarið og skráð, dags / ISAL Checked, date
ISAL Samþykkt, dags / ISAL Approval, date