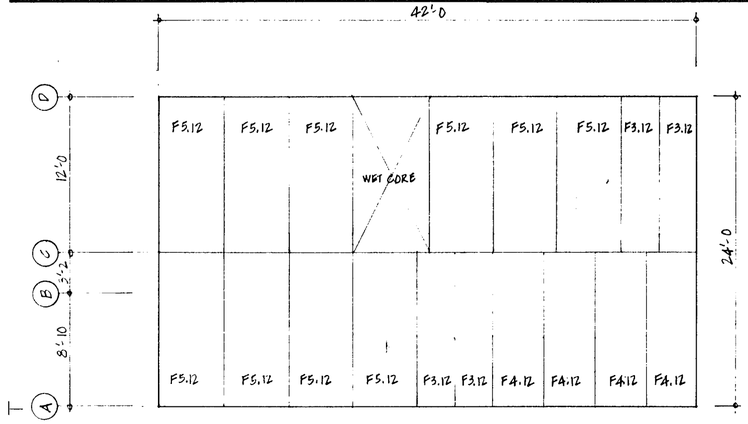

FLOOR PANEL LAYOUT

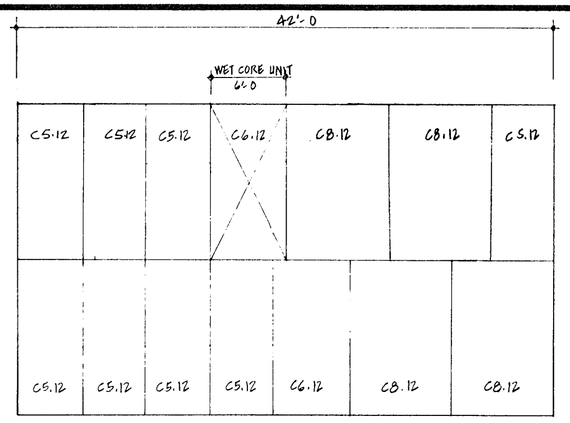

CEILING PANEL LAYOUT

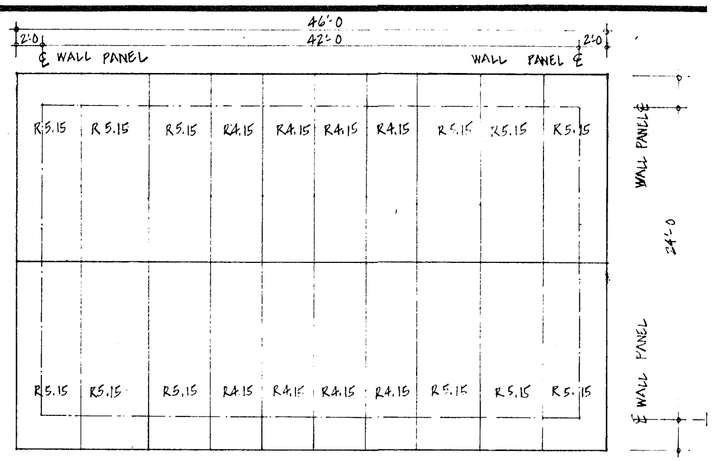

ROOF PANEL LAYOUT

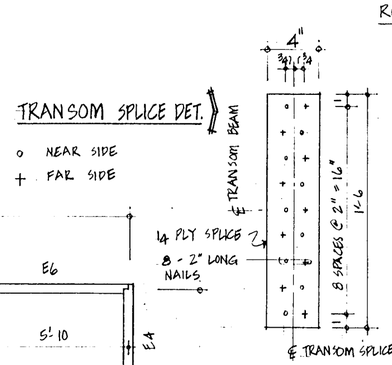

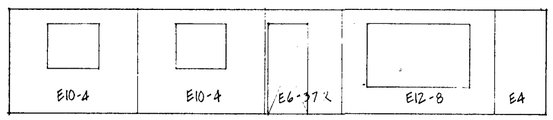

ELEVATION AT LINE Ⓐ

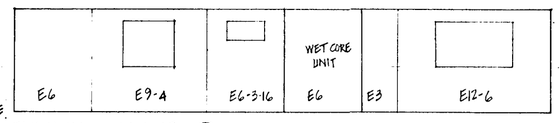

ELEVATION AT LINE Ⓓ

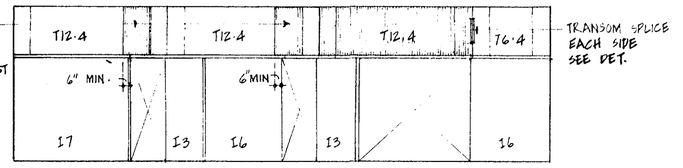

ELEVATION AT LINE Ⓒ

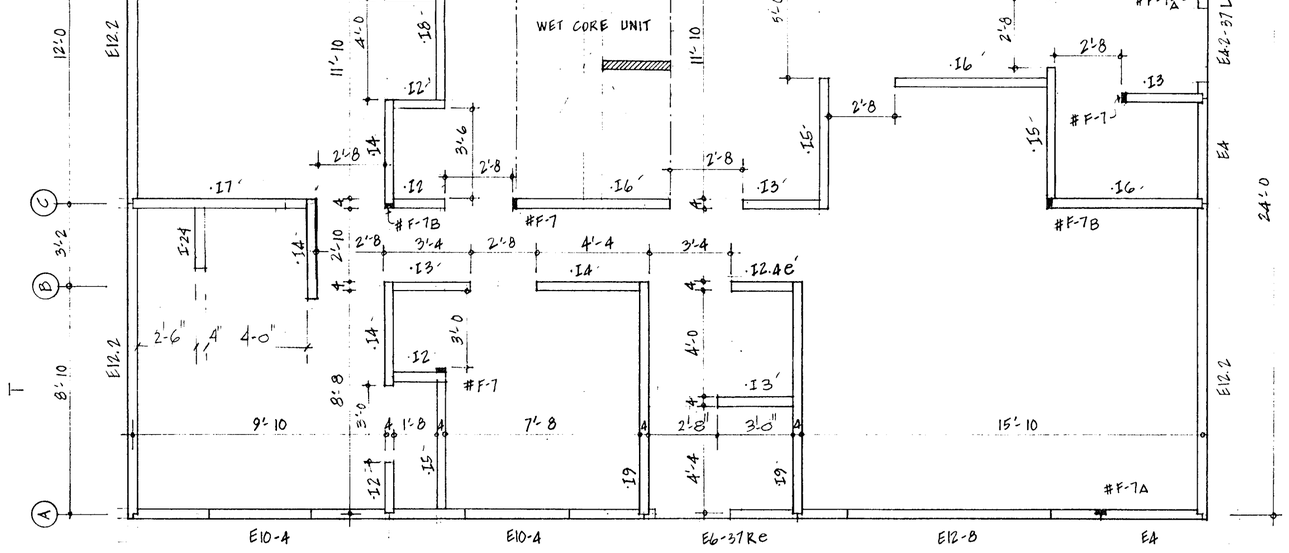

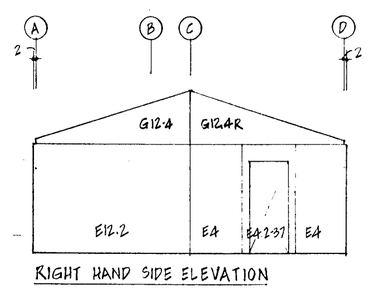

RIGHT HAND SIDE ELEVATION

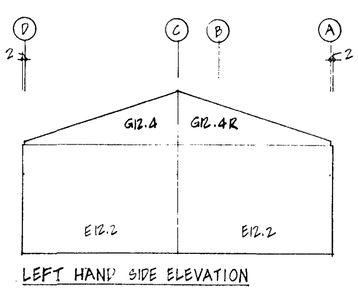

LEFT HAND SIDE ELEVATION

WALL PANEL LAYOUT (FLOOR PLAN)

REDUCTION SCALE TO METRIC SYSTEM

6"

REDUCE REPRODUCTION TO 53/4" TO EQUAL METRIC SCALES OF 1:50 & 1:100

5

MISAWA HOMES OF CANADA LTD.
1625 Dublin Avenue, Winnipeg, Canada R3H 0W3
Telex 07587555 Phone (204) 786-7481

title: WALL, FLOOR, CEILING & ROOF PANEL LAYOUTS · WALL PANEL ELEVATIONS	project name: ICELAND Leif Vangust	std. plan no.: SF-119 24' x 42'	revisions		no. | date
			drawn by E.C.N	date JUNE 4,1973	sheet no. 3 OF 8
	project no. 2007	unit no.	scale 1/8" = 1'-0	checked by	