Format A1 (841x594 mm) is 20 mm outside of this frame

Samþykkt þann
06 JAN 2009
Byggingafulltrúinn í Hafnarfirði
F.h. Hrólfur S. Gunnlaugsson

YFIRLITSMYND 1:200

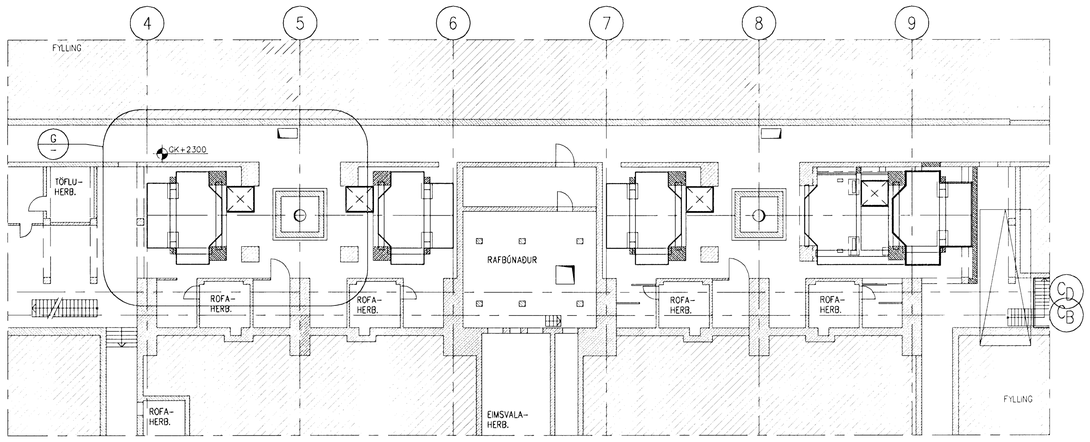

G – GRUNNMYND 1:50

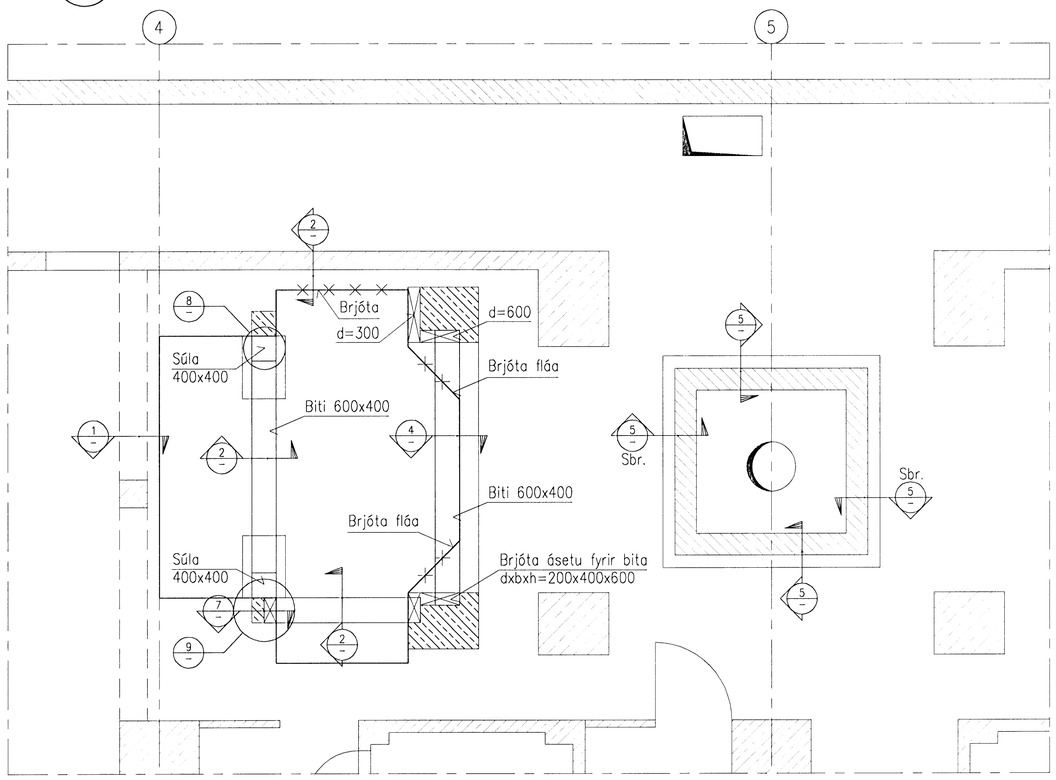

1 – 1:20

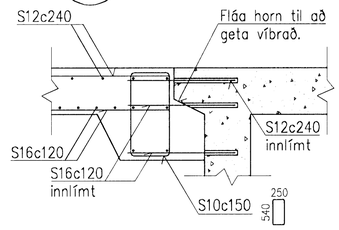

2 – 1:20

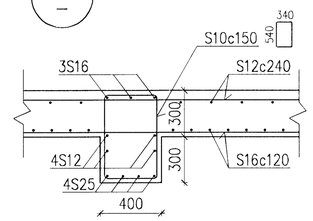

3 – 1:20

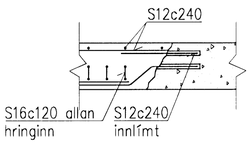

4 – 1:20

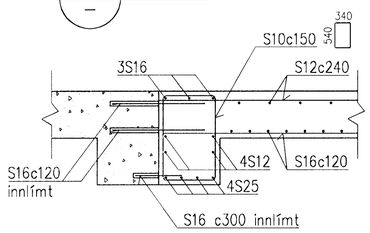

5 – 1:20 Frágangur við gryfjur

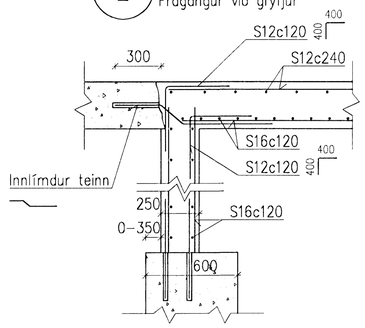

6 – 1:20 Frágangur við op minni en (1x1m²) dæmigerður frágangur

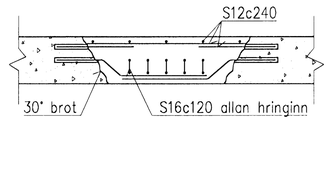

7 – 1:20

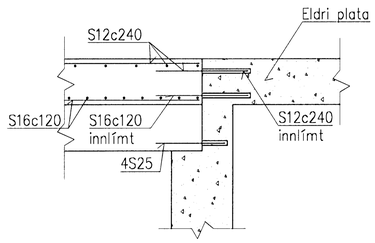

8 – 1:20

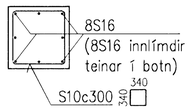

9 – 1:20

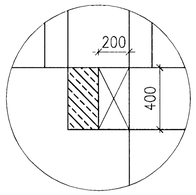

YFIRLITSMYND 1:1000

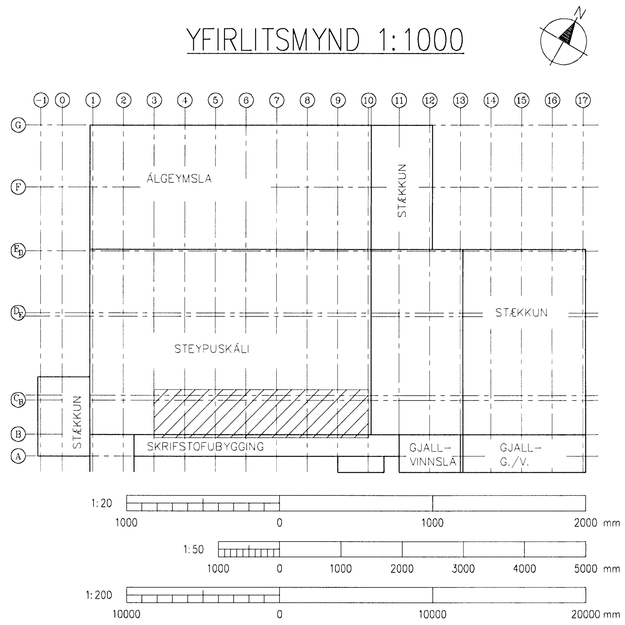

K:\2006.01\10\31\teikn\burd\STE-31.01b.dwg

Skýringar:
Explanations: Verktaki skal brjóta 30° fláa allan hringinn sé steypa heil, sé steypan skemmd þarf að brjóta inn í heila steypu.
Innlímda teina skal líma með Hilti HIT-RE 500 og framkvæma skv. lýsingu framleiðanda.

Frágangur við gryfjur:
Nýja veggi skal stilla af beint undir opi á veggbút sé þess kostur. Komi í ljós að það sé ekki hægt skal hafa samband við hönnuði.
Öll steypa skal vera af gerð C35/40-19-S3-Ae

Verkfræðistofa Sigurðar Thoroddsen hf.
Ármúla 4, 108 Reykjavík Sími: 569 5000 Fax: 569 5010

Breyt.: Rev.	Breyting: Revision:	Dags.: Date:	Samb.: Approved:	Nótk. fyrir: Released.
1	ISSUED FOR CONSTRUCTION	2008.08.28	IN	

Tilv.teikningar nr. ISAL:
Ref.drawing no. of ISAL:
Samsetn.teikningar nr. ISAL:
Assembly drawing no. of ISAL:

This drawing is the property of the Rio Tinta Alcan Iceland Ltd. and handed out for personal use only. It may neither be copied nor made available to others without permission of the Rio Tinta Alcan Iceland Ltd. The receiver is liable for any misuse.

Fjöldi stykkja: Number of pieces: IV III II I

Hlutur: Object:	Atriði: Item:	Efni: Material:	Stk./Ea.: / heild/Total þyngd/weight (kg):	Athugasemdir: Remarks:
STEYPUSKÁLI ENDURNÝJAÐ GÓLF GRUNNMYND OG DEILI				

Stærð/Format: A1 Mkv./Scale: 1:20,50,200
Kostn.nr.-Bókh.nr. / Cost.no.-Acc.no.: 6010 01223
AKS no.: UL1
Verktaki / Supplier:
Teikn.nr. verktaka / Drawing no. of supp.: 2006.0110/31.01 Breyt./Rev.: 1
Teiknað/Drawn: AFV Yfirfarið/Checked: KGS Samþykkt/Approved: Fh. Hrólfur S. Gunnlaugsson

Rio Tinto Alcan ISAL Straumsvík, Alcan Iceland Ltd IS-222 Hafnarfjörður

Drawing no. of ISAL / Teikn.nr. ISAL: 193675 Breyt./Rev.: 1

Teiknað: Drawn: Yfirfarið og samþ.: Checked and filed: Nótuð hemildir: Released: