Samþykkt þann
13 MAY 2011
Byggingafulltrúinn í Hafnarfirði
F.h. Hrólfur S. Gunnlaugsson

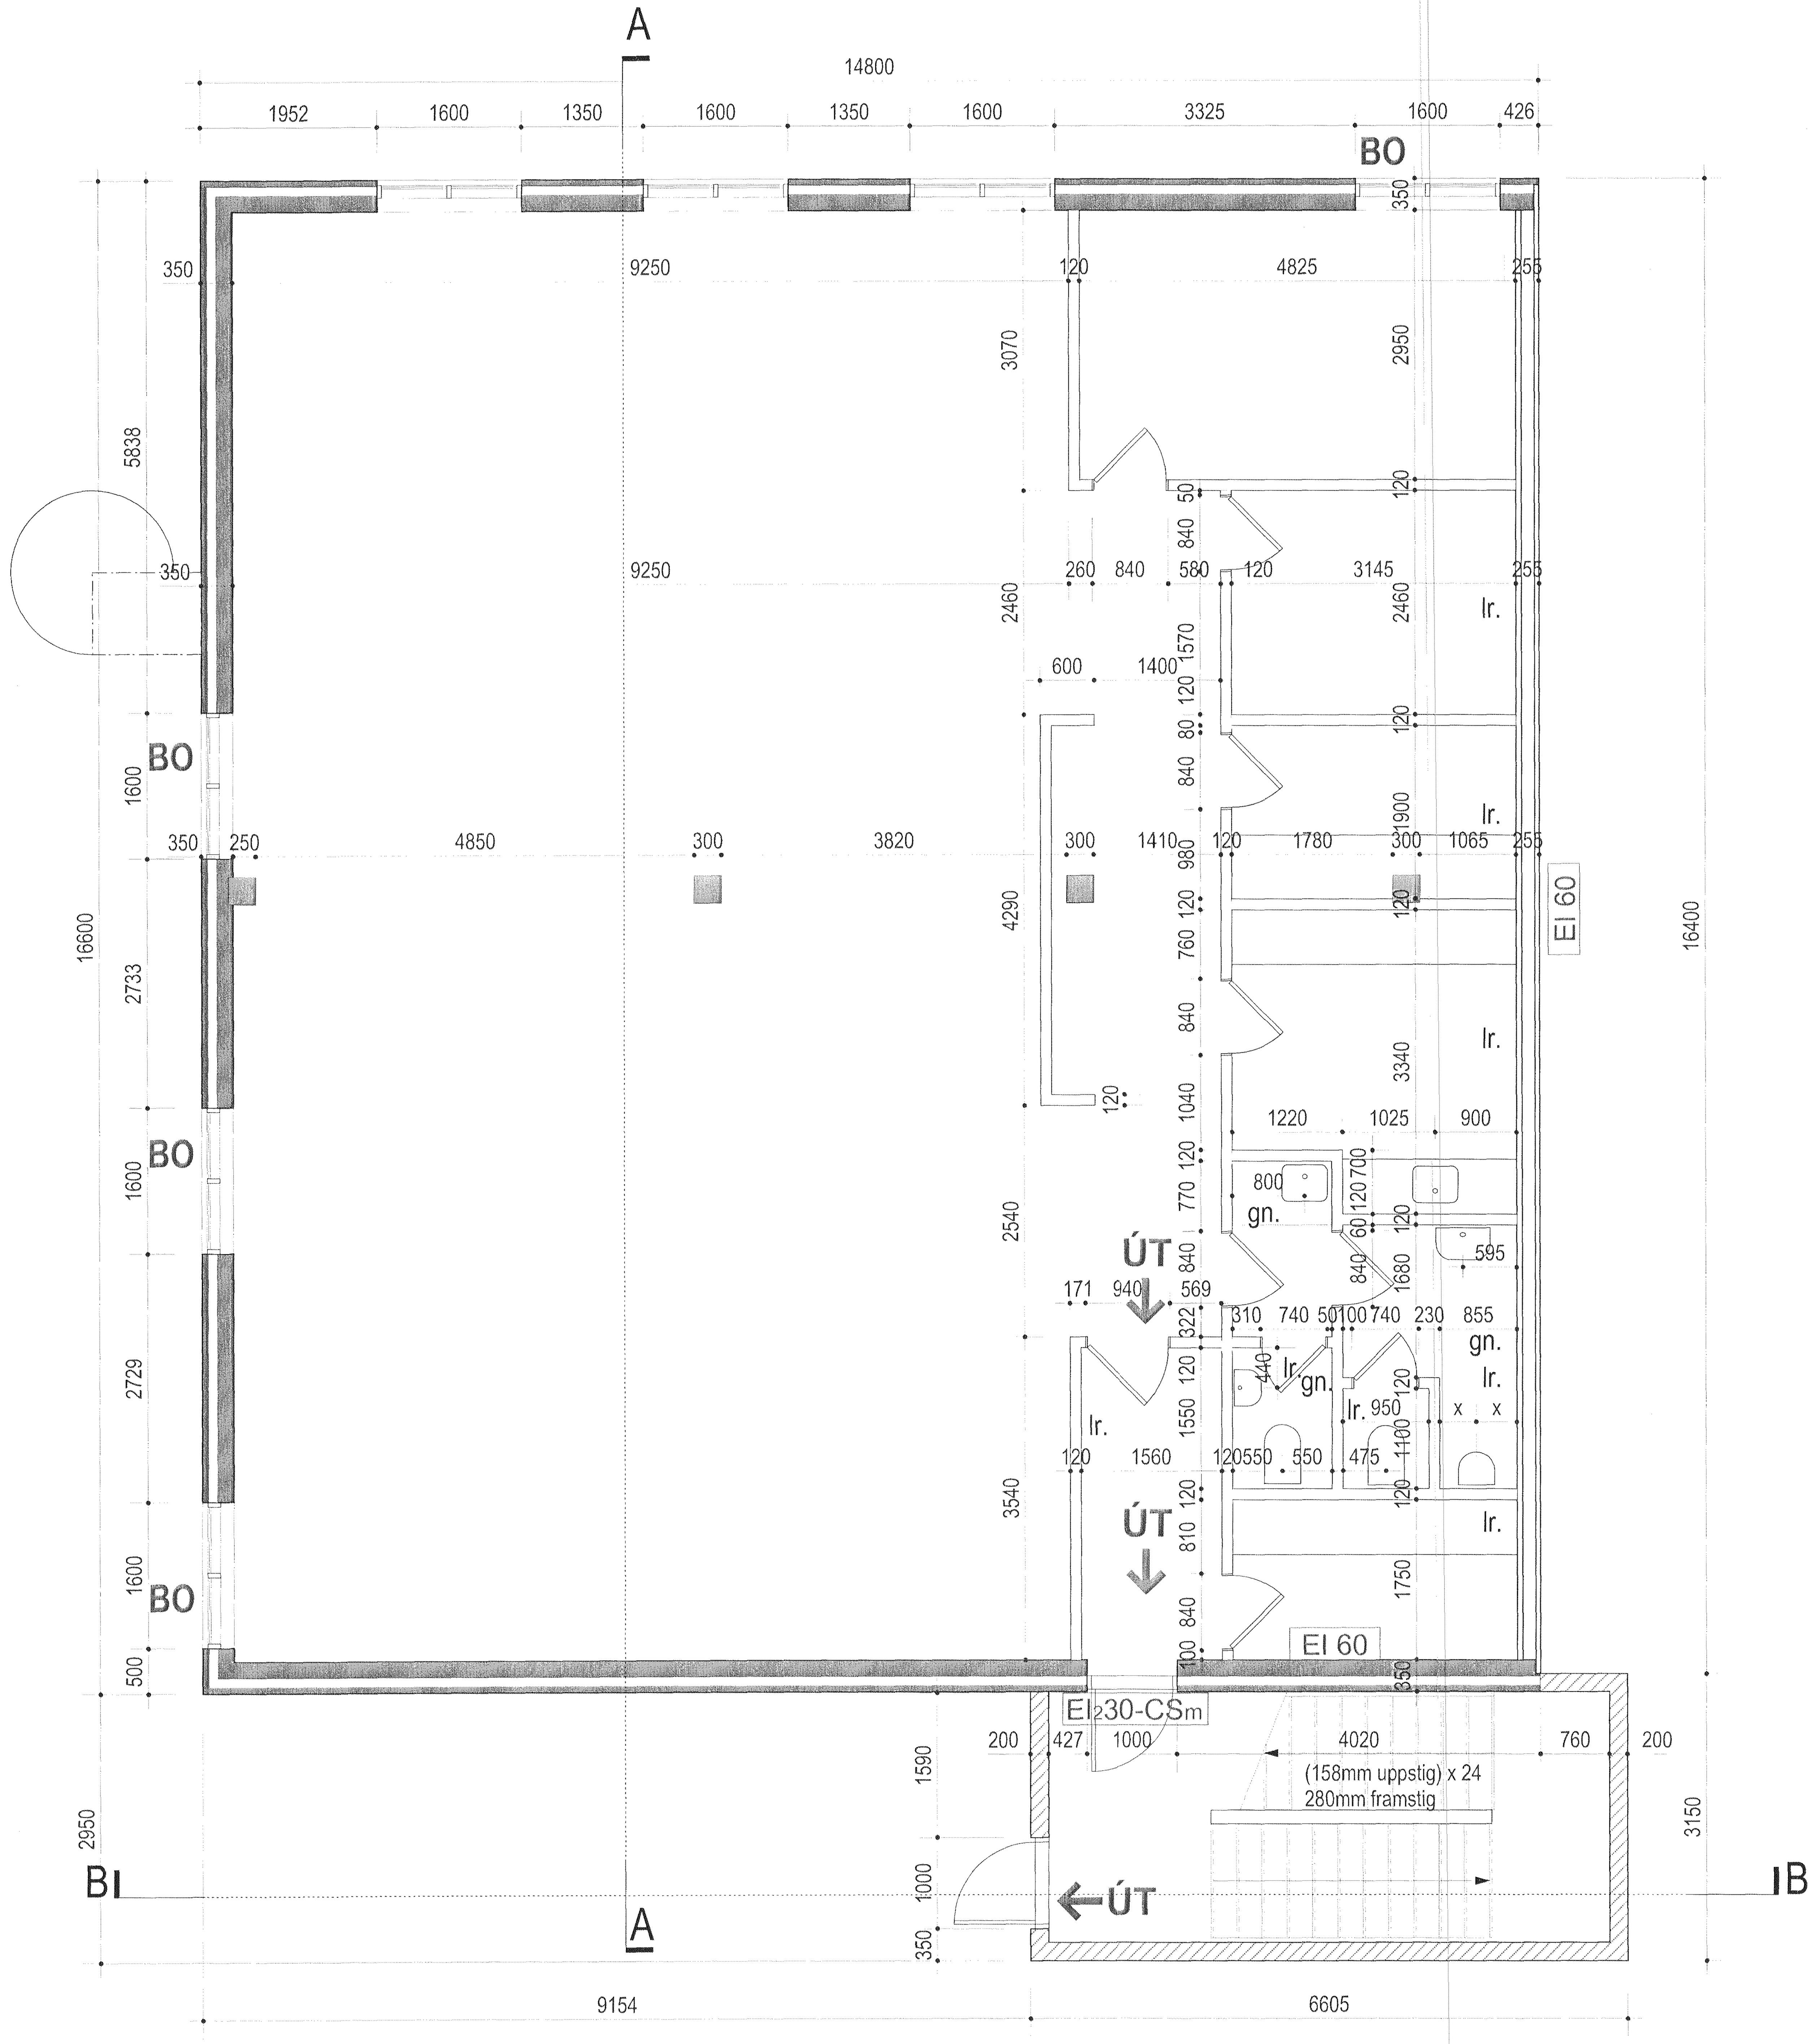

Burðarvirki hússins er reist úr forsteyptum byggingareiningum frá Loftorku, og miðað við stöðluð frágangsdeili framleiðandans.
Þrír útveggir hússins eru berandi, þeir eru steyptar samlokueiningar, innra byrði er 180mm þykkur burðarveggur, ytra byrði er 70mm veðurkápa, milli byrðanna er 100mm plasteinangrun.
Sá útveggur hússins sem snýr að steypuskálanum er létt-byggður, burðargrind úr stáli eða timbri, fyllt með 100mm steinull, klædd að utan (sementsbundnum) Viroc-plötum, að innan klædd með tvöföldu lagi af gipsplötum.

1 GRUNNMYND 1. HÆÐAR
mkv. 1:100

Skýringar: / Legend:

Útg.nr / Rev.no	Lýsing / Description	Dagsetning / Date	Han / Tkn / Des / Drw	Yfirf / Ckd	Notk.heim / Suppl Rel	Notk heim / ISAL Rel

Stærð: / Format: A1 Mkv.: / Scale: 1:50

This drawing is the property of the Rio Tinto Alcan Iceland Ltd. and handed out for personal use only. It may neither be copied nor made available to others without permission of Rio Tinto Alcan Iceland Ltd. The receiver is liable for any misuse.

HRV ENGINEERING
GLÁMA·KÍM
Arkitektar Laugavegi 164 ehf, 105 Reykjavík

Dagsetning / Date: 15.04.2011	Teiknað / Drawn: KA	STEYPUSKÁLI, ÞJÓNUSTUBYGGING GRUNNMYND
Hannað / Designed: SK/BBJ	Yfirf / Chkd: SK	
Verktaki / Supplier: GLÁMA·KÍM		Teg. teikningar / Dwg. type: BYGGINGARUPPDRÁTTIR CONSTRUCTION DRAWING
Teikn.nr.verktaka / Supplier drw.no.: 21.01		Rio Tinto Alcan — ISAL Alcan Iceland Ltd, Straumsvík, IS-222 Hafnarfjörður, Iceland
Samþykkt / Approved		
Hluti af: / Part of:		ISAL Yfirfarið og skráð, dags / ISAL Checked, date

Flokkur nr.: | Blað nr.: | Næsta bl.nr.:
Kostn.nr.–Ccno. / Bún.nr.–Eq.no
AKS
Teikn.nr. ISAL / Drw.no. of ISAL | Breyt. /Rev.
ISAL Samþykkt, dags / ISAL Approval, date